

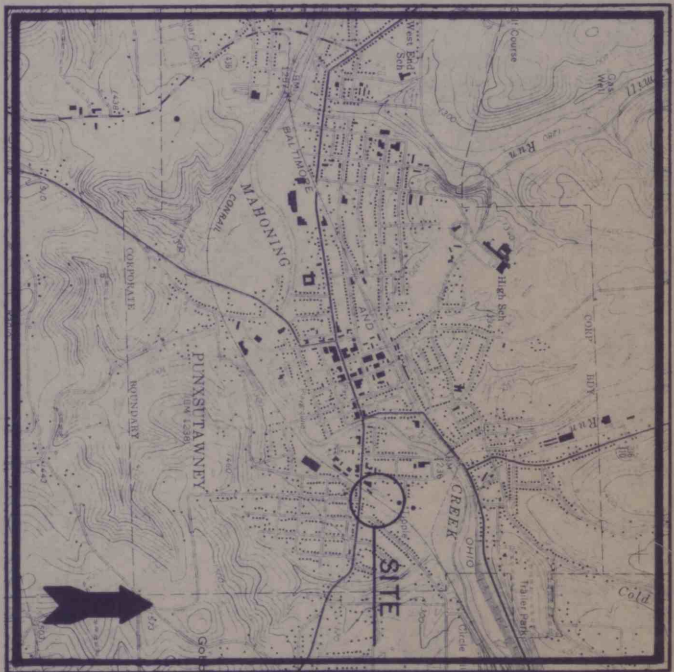
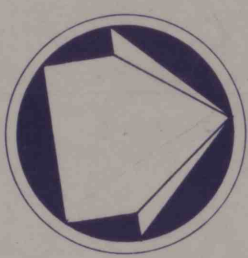
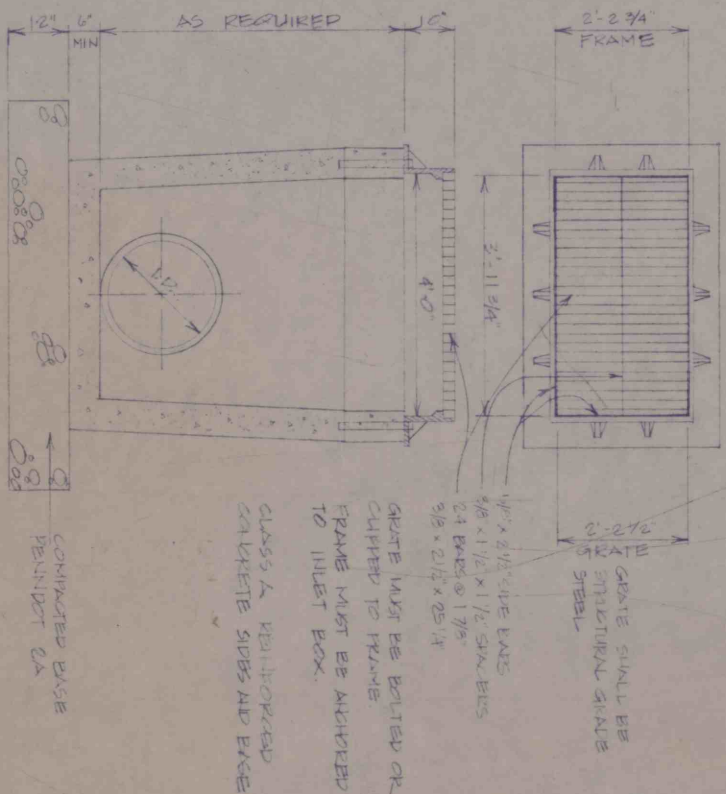


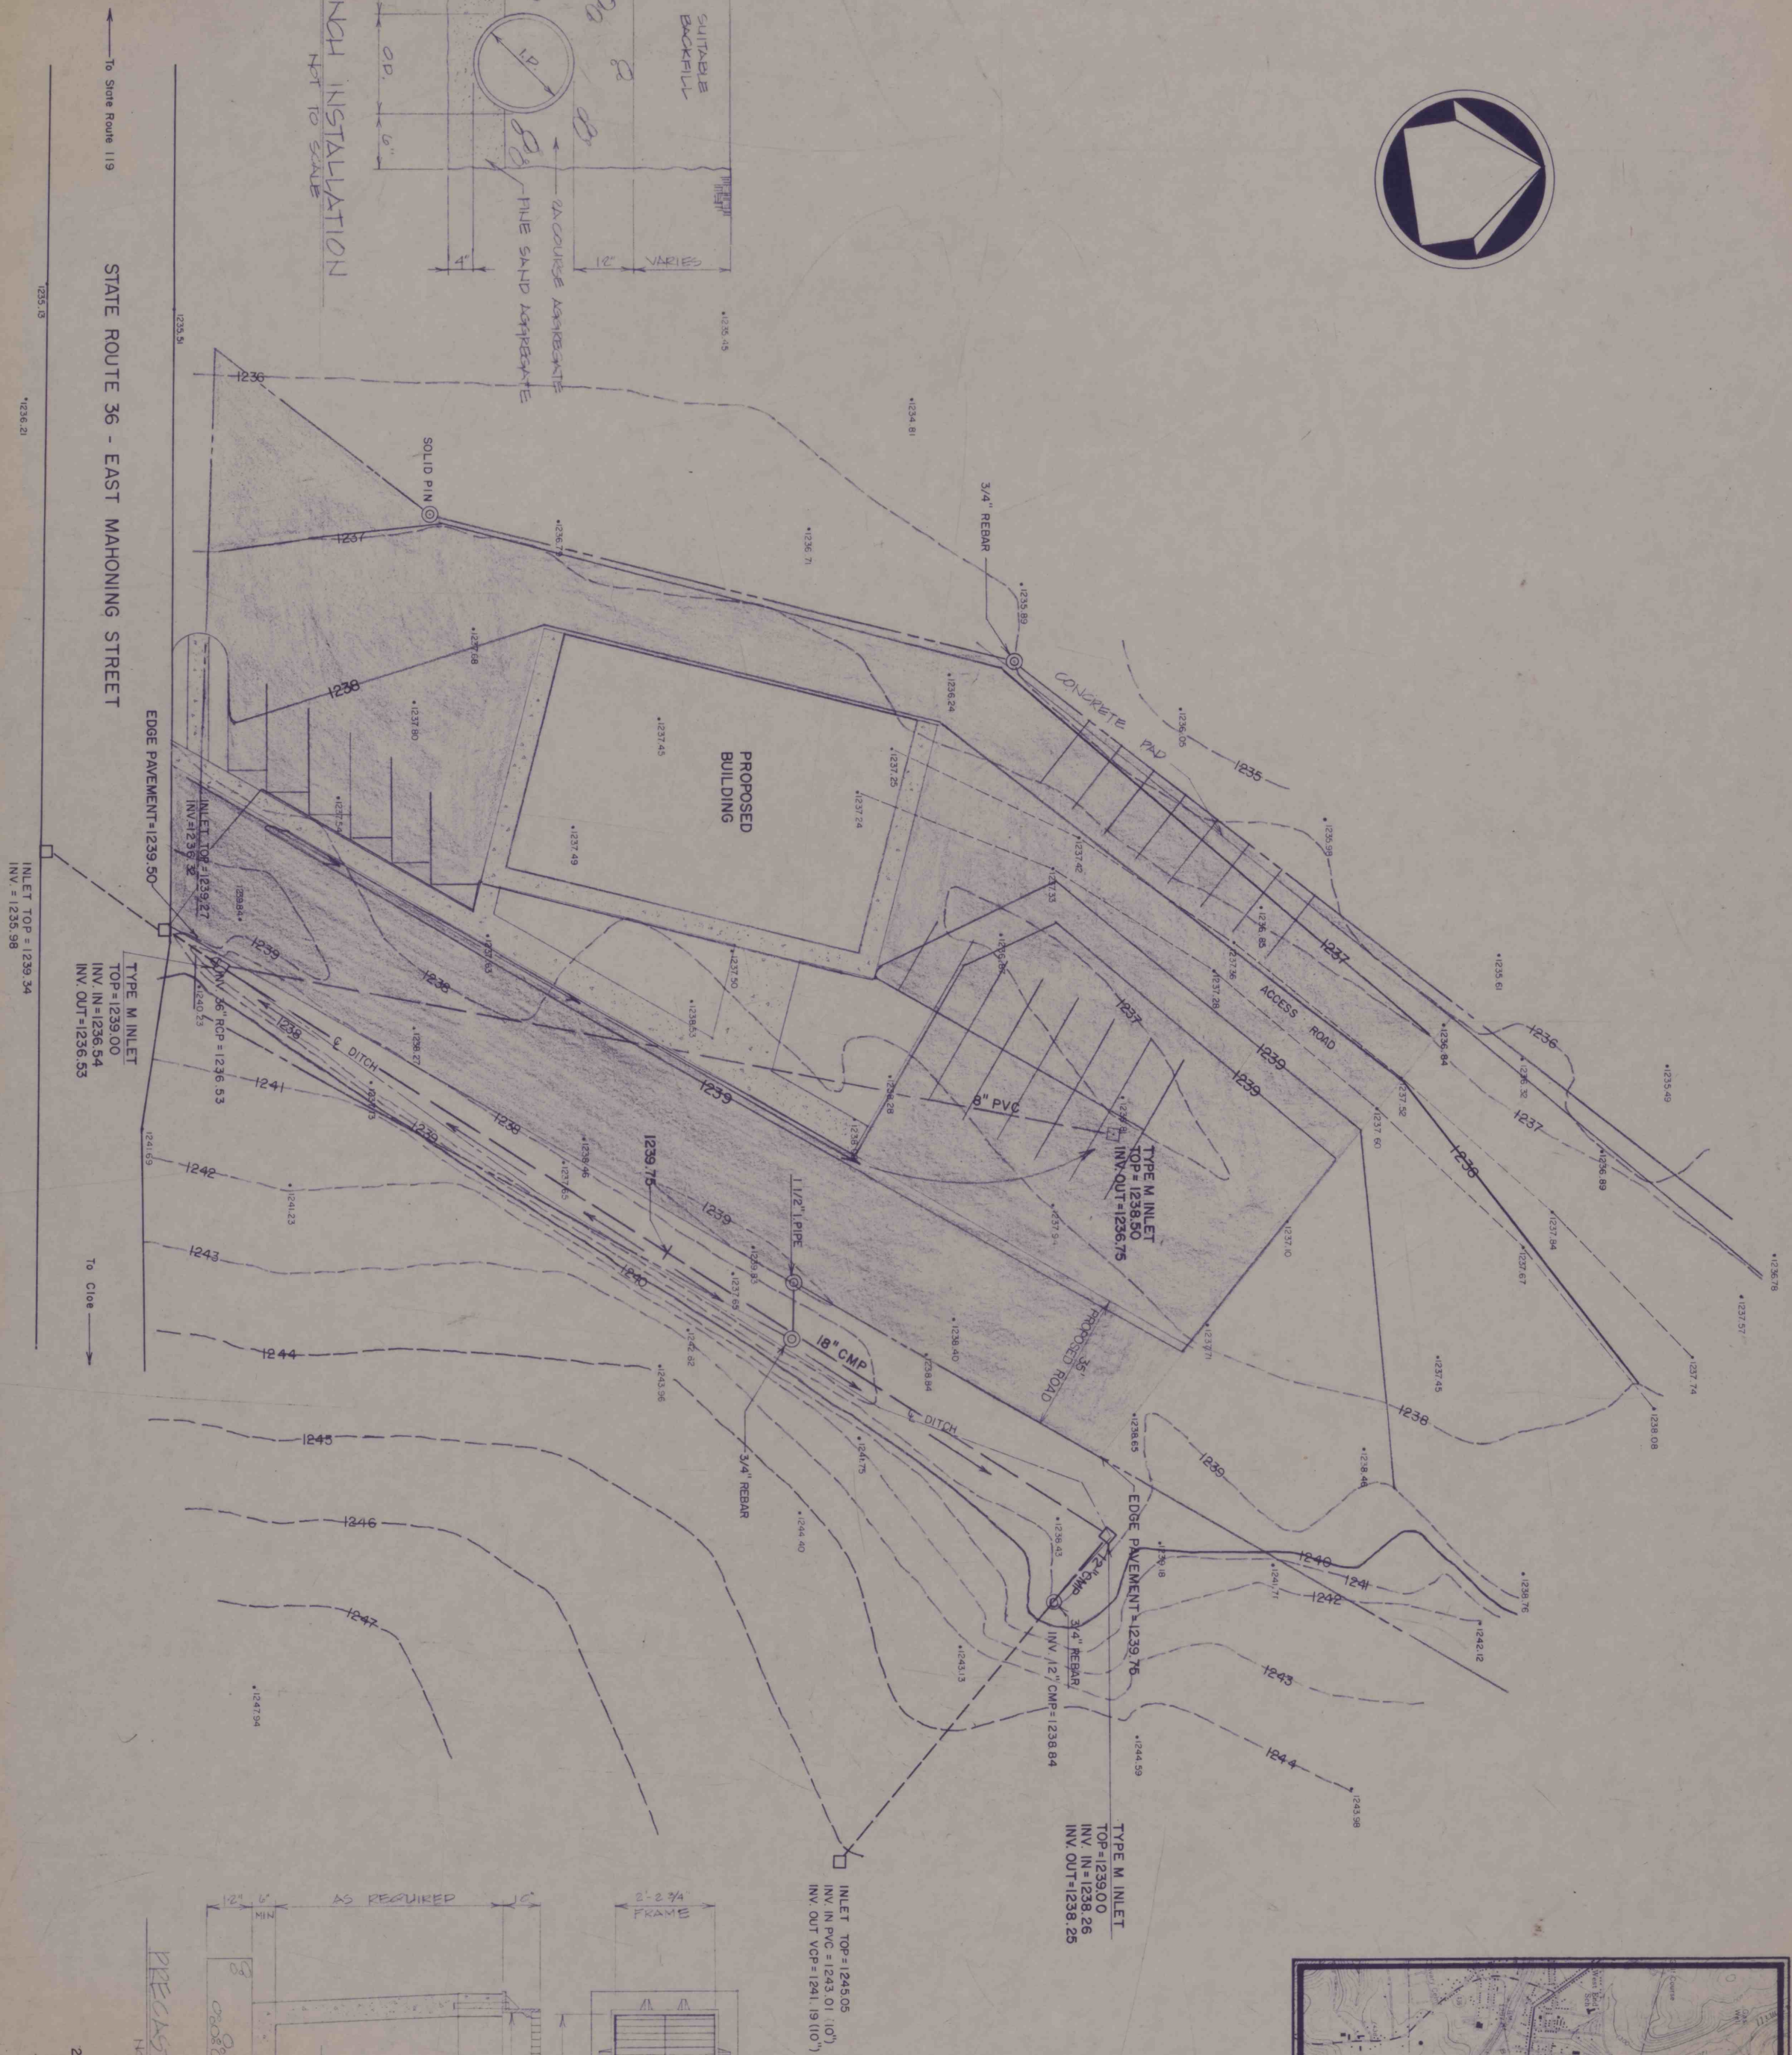

LOCATION MAP
Scale: 1" = 200'

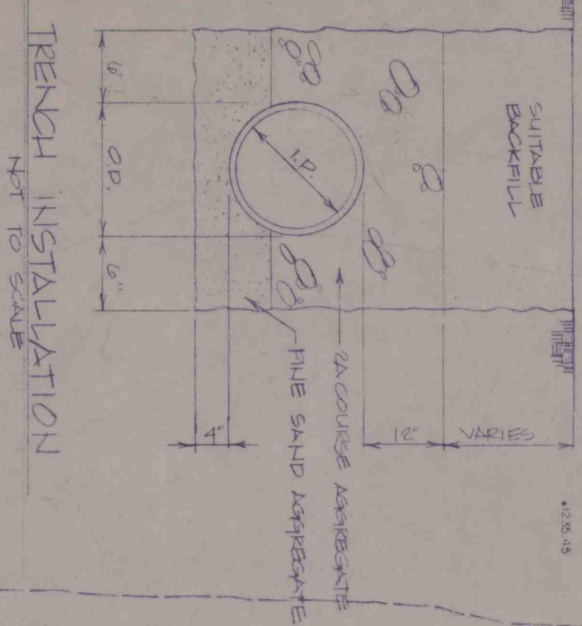

20 10 0 20 40 60
HORIZONTAL SCALE: 1" = 20'

JOB CENTER 602 EAST MAHONING STREET

BOROUGH OF PUNXSUTAWNEY

JEFFERSON COUNTY, PA.

APPROVED:	
DATE:	
APPROVED:	
DATE:	
APPROVED:	ENGINEER
REG. NO.	DATE:



LEE - SIMPSON ASSOCIATES, INC.
CONSULTING ENGINEERS
P.O. BOX 504, DUBOIS, PENNSYLVANIA 15801

REVISIONS	BY	DRAWN BY: K.I.S.	NB No. 385-5
		CHECKED BY: S.D.K.	
		DATE: 9-29-93	
		SCALE 1" = 20'	FILE NO.

SHEET
ONE
OF ONE
SHEETS

STORM WATER - MCM