


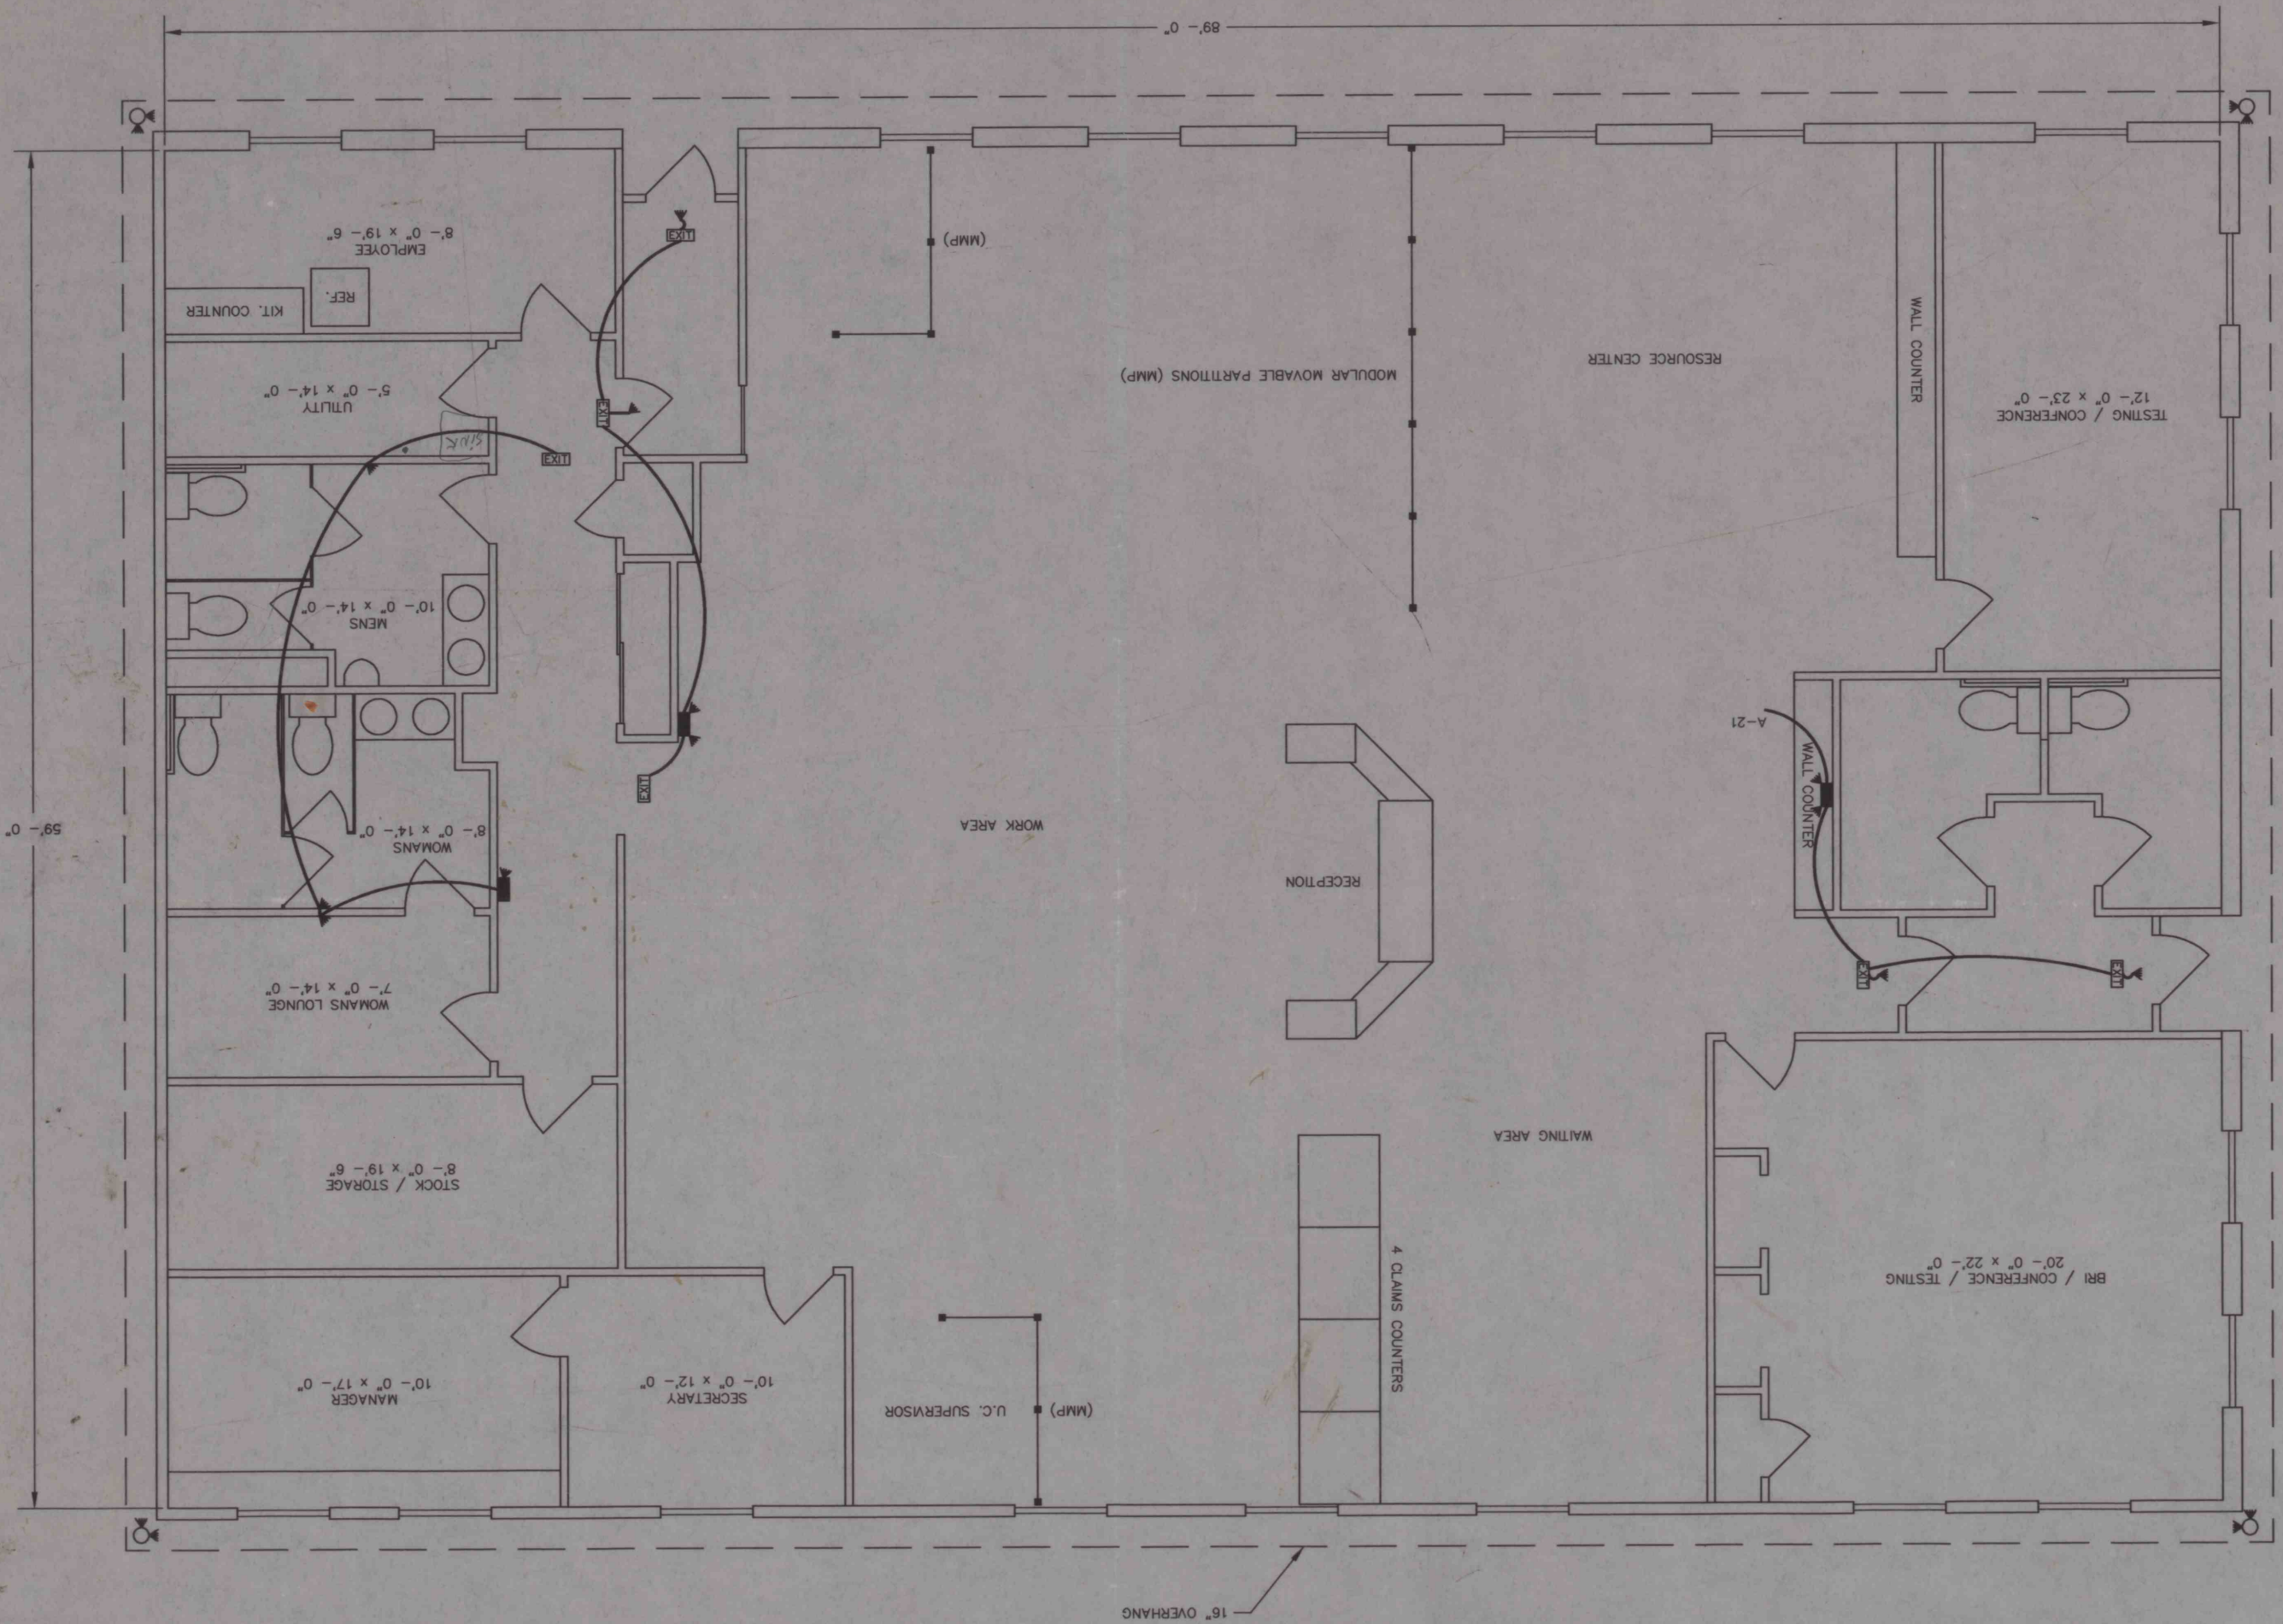

APPROVED: _____ DATE: _____
APPROVED: _____ DATE: _____
APPROVED: _____ DATE: _____
REG. NO. _____ DATE: _____
ENGINEER

REVISIONS
DATE
BY
CHECKED BY
DATE
SCALE 1/4" = 1'-0"

LEE - SIMPSON ASSOCIATES, INC.
CONSULTING ENGINEERS
200 WEST WENGER AVE.
DUNELAND, PA. (610) 371-7700

PI
M.R.D.
S.K.
6-29-93
89312001

JOB CENTER
602 EAST MAHONING STREET
PUNXSUTAWNEY PA.