



LOCATION MAP

SCALE: 1"= 2000'

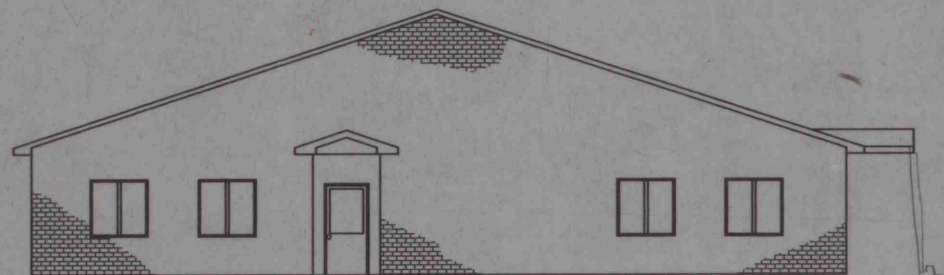


LEFT SIDE ELEVATION

SCALE: 1/8"= 1'- 0"

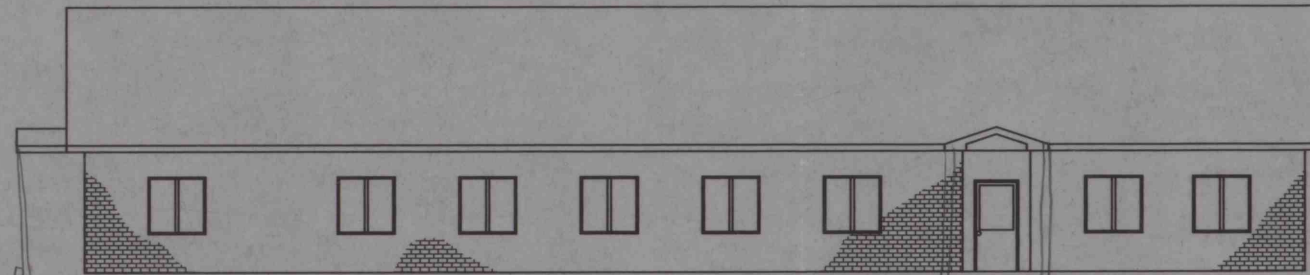


REAR ELEVATION

SCALE: 1/8"= 1'- 0"

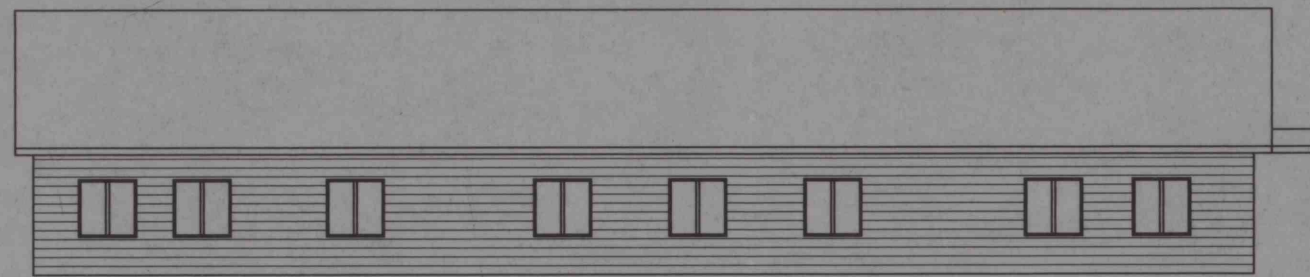

FRONT ELEVATION

SCALE: 1/8"= 1'- 0"

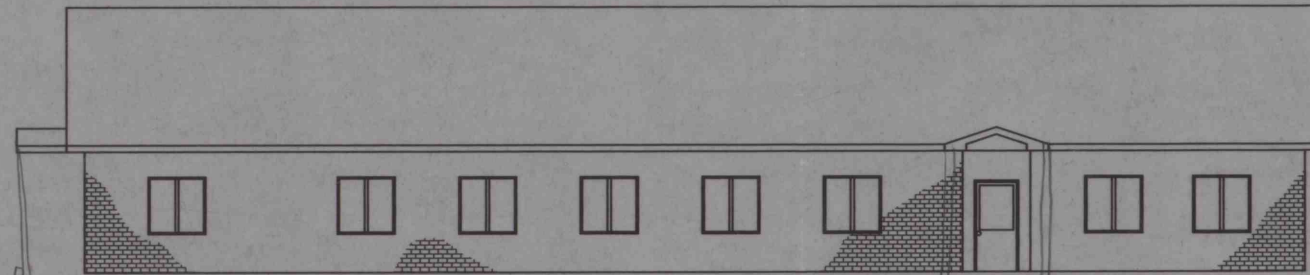


CONTACT PERSON:

IRWIN SIMPSON, PE
LEE SIMPSON ASSOCIATES, INC.
P.O. BOX 504
DUBOIS, PA. 15801
(814) 371-7750

RIGHT SIDE ELEVATION

SCALE: 1/8"= 1'- 0"

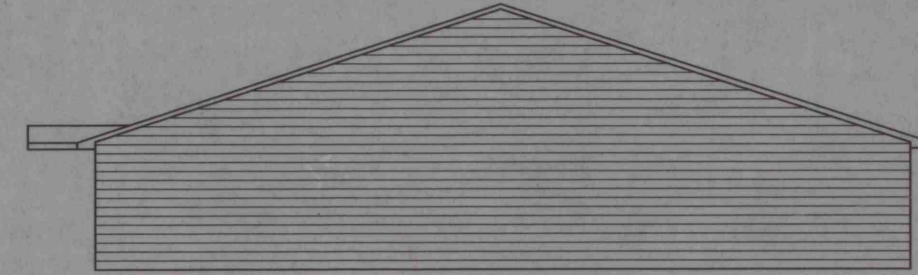

LEE - SIMPSON ASSOCIATES, INC.
CONSULTING ENGINEERS
200 WEST WEBER AVE.
DUBOIS, PA. (814) 371-7750



BY: _____
CHECKED BY: _____
DATE: 6-29-93
SCALE: 1/4"= 1'- 0" FILE NO. 89312001


APPROVED: _____
DATE: _____
APPROVED: _____
DATE: _____
APPROVED: _____
REG. NO. _____

JOB CENTER
602 EAST MAHONING STREET
PUNXSUTAWNEY PA.

SHEET
2
OF 2 SHEETS


TYPICAL WALL SECTION SIDING

SCALE: 1/2"= 1'- 0"

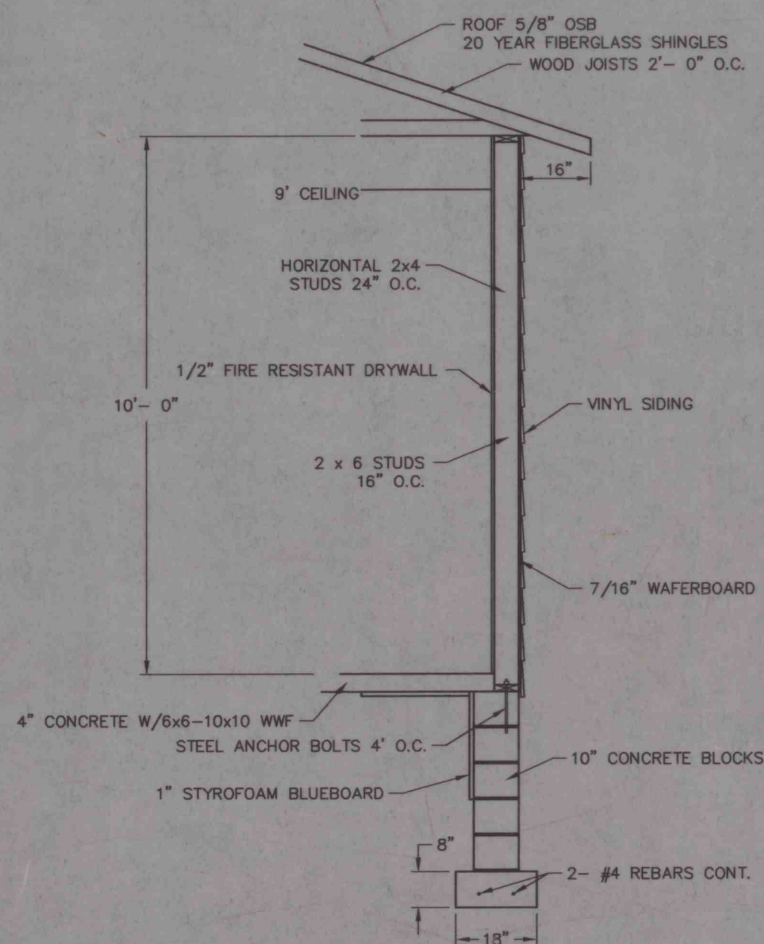

TYPICAL WALL SECTION BRICK

SCALE: 1/2"= 1'- 0"

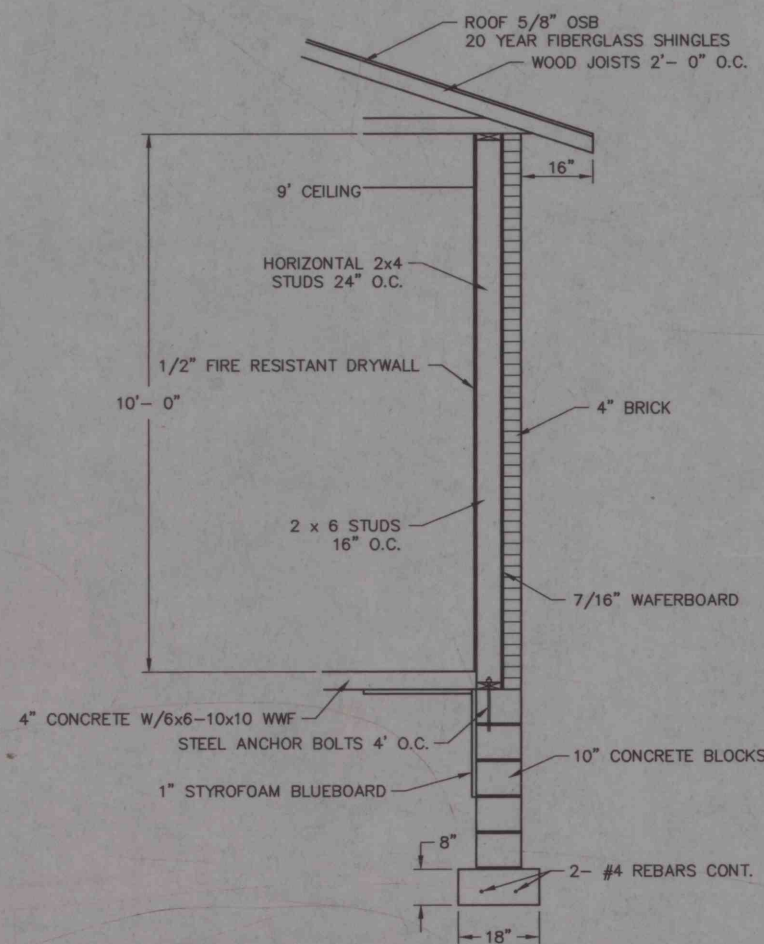

SITE PLAN

SCALE: 1"= 50'

