





LOCATION MAP
SCALE: 1" = 2000'



LEFT SIDE ELEVATION
SCALE: 1/8" = 1' - 0"

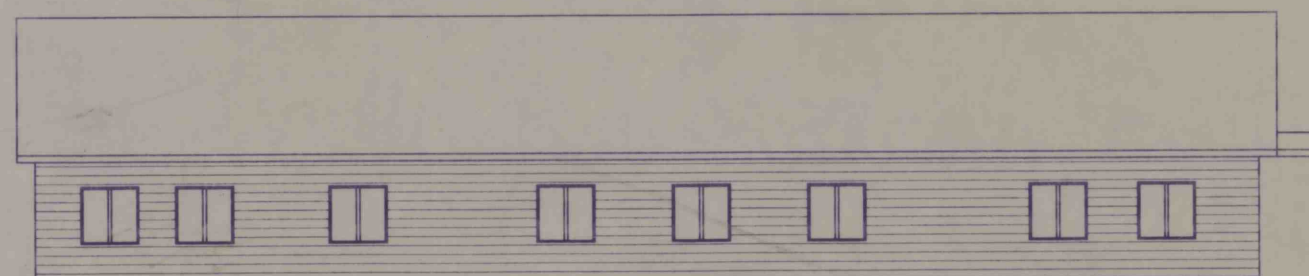


REAR ELEVATION
SCALE: 1/8" = 1' - 0"

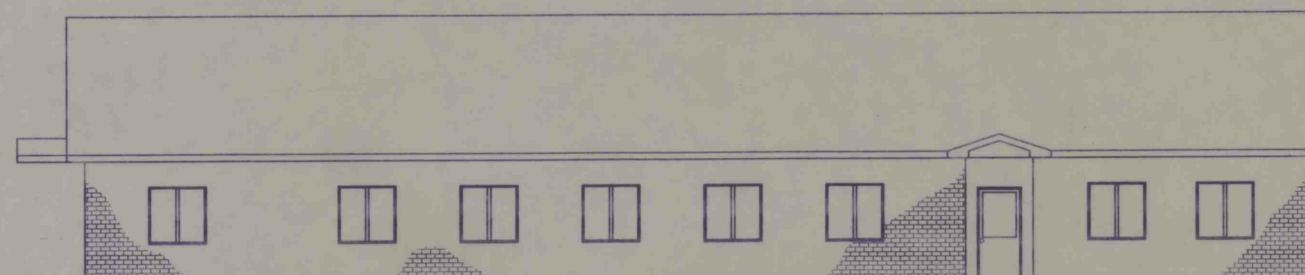


FRONT ELEVATION
SCALE: 1/8" = 1' - 0"



RIGHT SIDE ELEVATION
SCALE: 1/8" = 1' - 0"

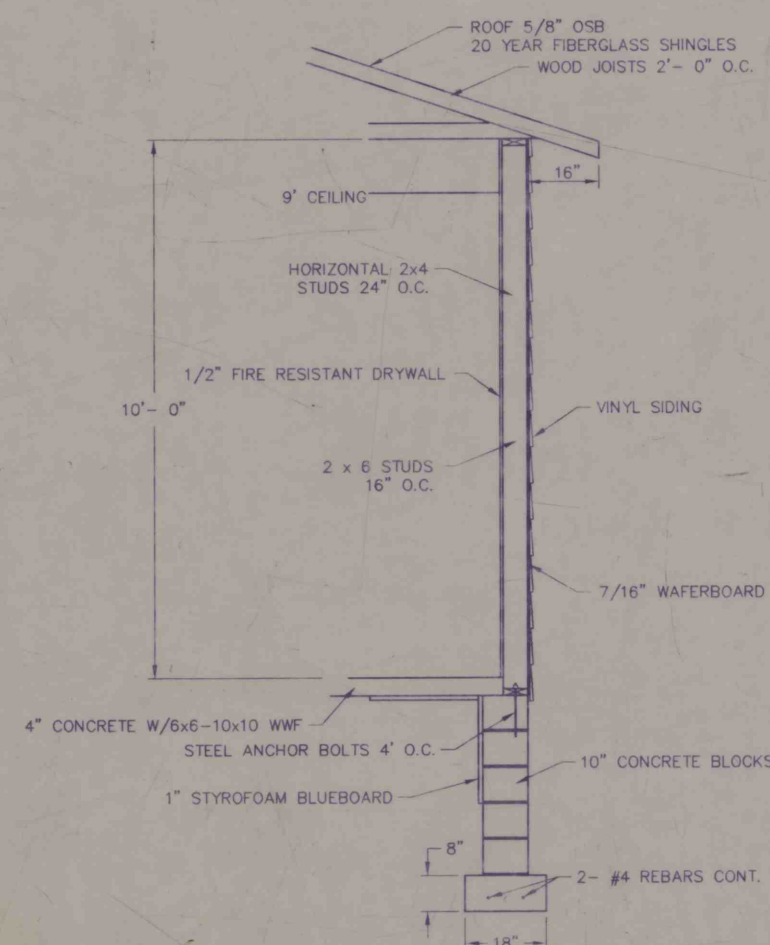

TYPICAL WALL SECTION SIDING
SCALE: 1/2" = 1' - 0"

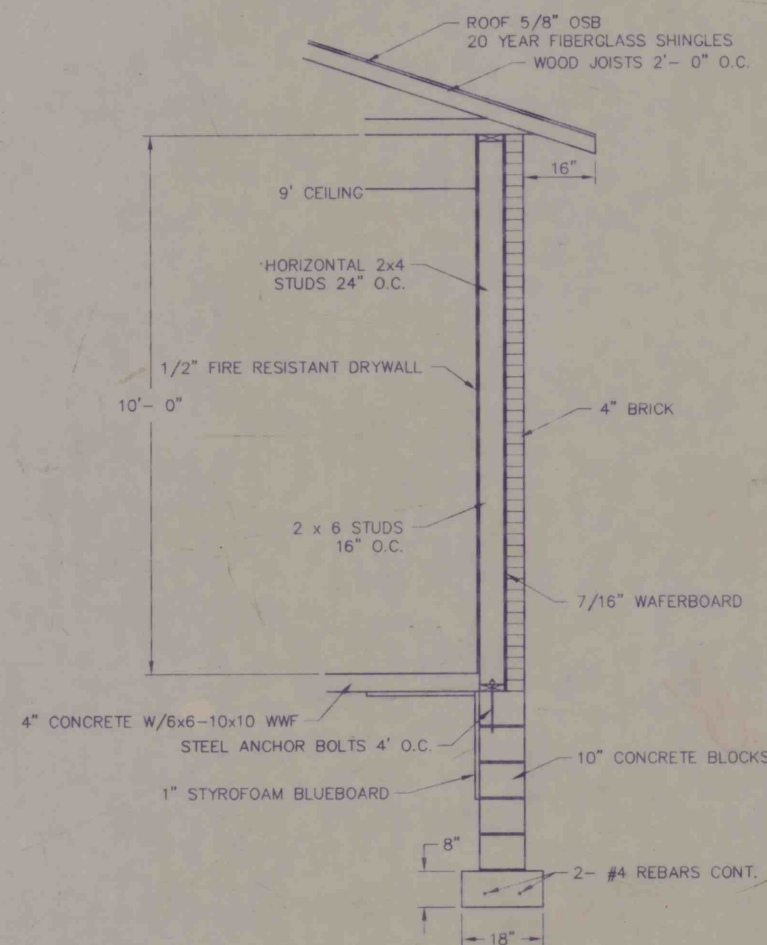

TYPICAL WALL SECTION BRICK
SCALE: 1/2" = 1' - 0"



SITE PLAN
SCALE: 1" = 50'

CONTACT PERSON:
EDWARD S. NASUTI, PE
LEE SIMPSON ASSOCIATES, INC.
P.O. BOX 504
DUBOIS, PA. 15801
(814) 371-7750

LEE - SIMPSON ASSOCIATES, INC.
CONSULTING ENGINEERS
203 WEST WEBER AVE.
DUBOIS, PA. 15801 (814) 371-7750

DESIGNED BY:	M.R.D.	DATE:	6-29-93
CHECKED BY:	S.K.	DATE:	6-29-93
APPROVED BY:		DATE:	
REVISIONS:		DATE:	

SCALE: 1/4" = 1' - 0"

APPROVED:	DATE:	APPROVED:	DATE:	APPROVED:	DATE:

ENGINEER

JOB CENTER
602 EAST MAHONING STREET
SITE PLAN & ELEVATIONS
PUNXSUTAWNEY PA.