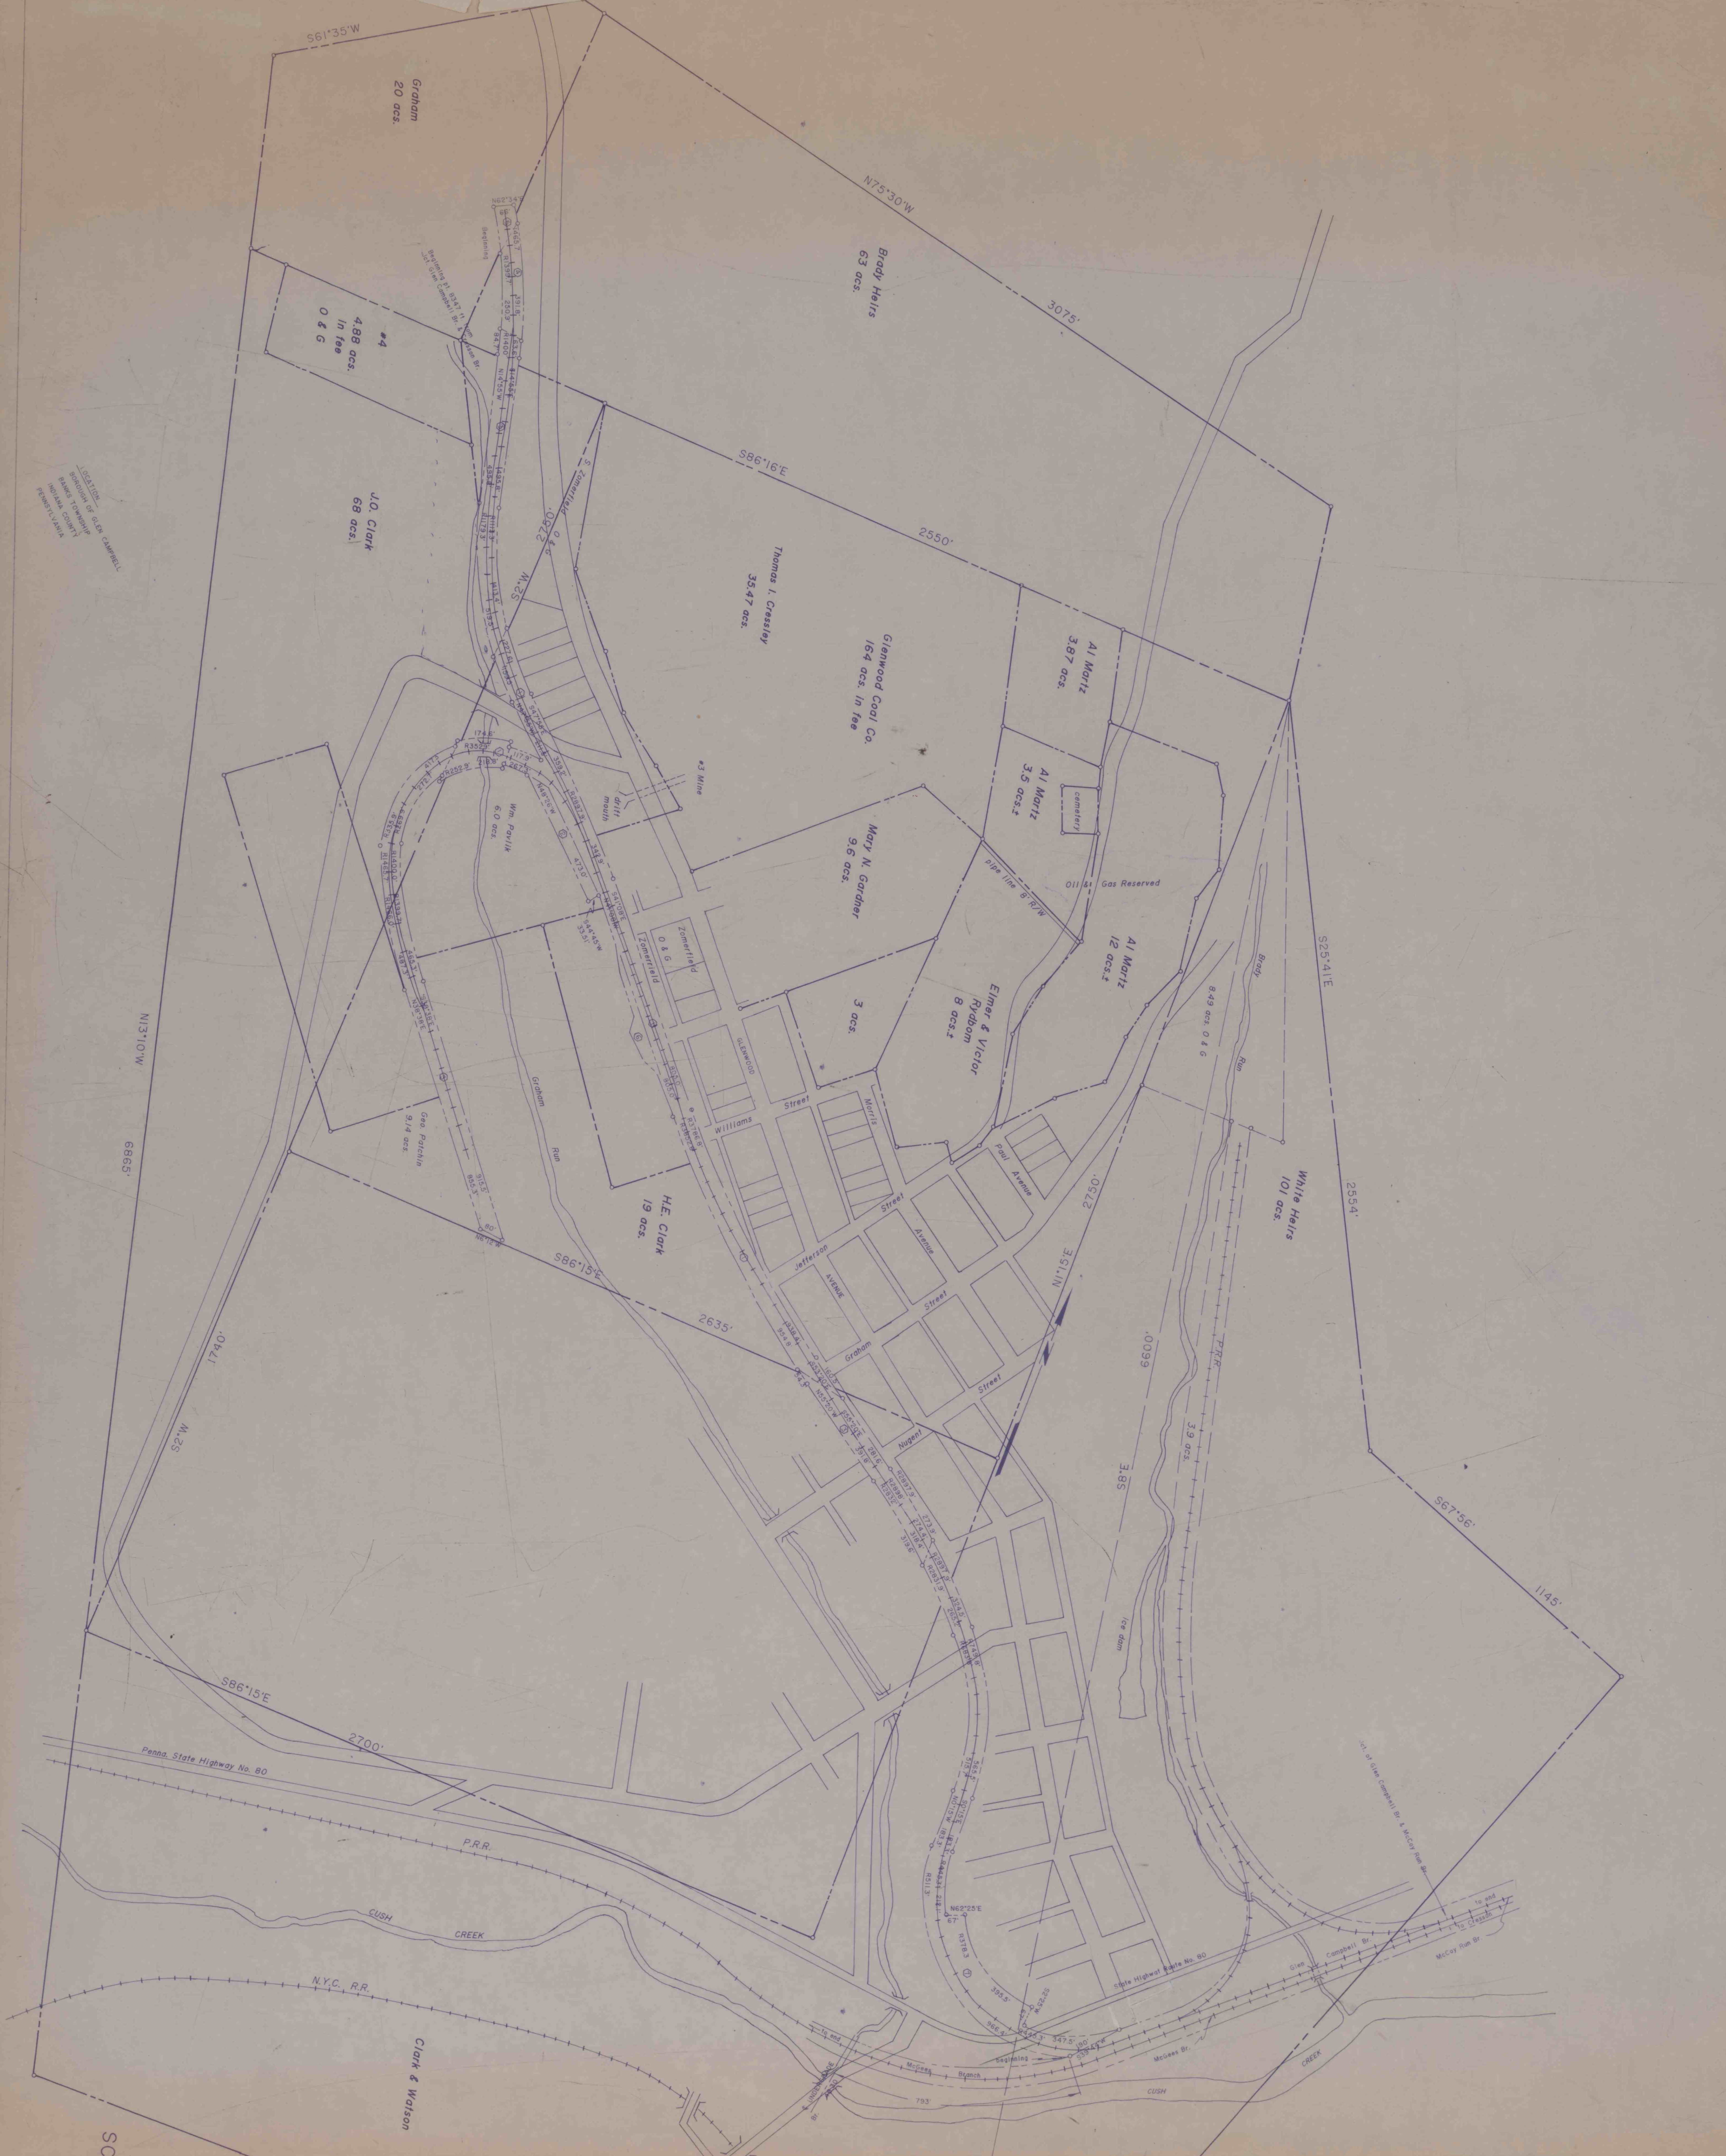
LOCATION
BOROUGH OF GLEN CAMPBELL
BANKS TOWNSHIP
INDIANA COUNTY
PENNSYLVANIA
SCALE 1"=200'
S61°35'W
Graham
20 acs.
N75°30'W
Brady Heirs
63 acs.
3075'
#4
4.88 acs.
in fee
O & G
J.O. Clark
68 acs.
S86°16'E
2550'
Thomas I. Cressley
35.47 acs.
Glenwood Coal Co.
164 acs. in fee
Al Martz
3.87 acs.
Al Martz
3.5 acs.±
cemetery
#3 Mine
drift
mouth
Mary N. Gardner
9.6 acs.
pipe line 8' R/W
Oil & Gas Reserved
Al Martz
12 acs.±
Elmer & Victor
Rydbom
8 acs.±
3 acs.
Wm. Pavlik
6.0 acs.
Geo. Patchin
9.14 acs.
Graham
Run
Zomerfield
Zomerrield
O & G
Glenwood
Williams
Street
Morris
Paul
Avenue
Jefferson
Avenue
Street
Graham
Street
Nugent
H.E. Clark
19 acs.
S86°15'E
2635'
N13°10'W
6865'
1740'
S2°W
2750'
N1°15'E
6090'
3.8S
S25°41'E
2554'
White Heirs
101 acs.
Brady
Run
8.49 acs. O & G
P.R.R.
3.9 acs.
ice dam
S67°56'
1145'
S86°15'E
2700'
Penna. State Highway No. 80
P.R.R.
CUSH
CREEK
N.Y.C. R.R.
Clark & Watson
State Highway Route No. 80
Glen
Campbell Br.
McCoy Run Br.
to Cresson
to end
Jct. of Glen Campbell Br. & McCoy Run Br.
McGees Br.
McGees
Branch
beginning
CUSH
CREEK
S86°15'E
3300'
N.Y.C. R.R.