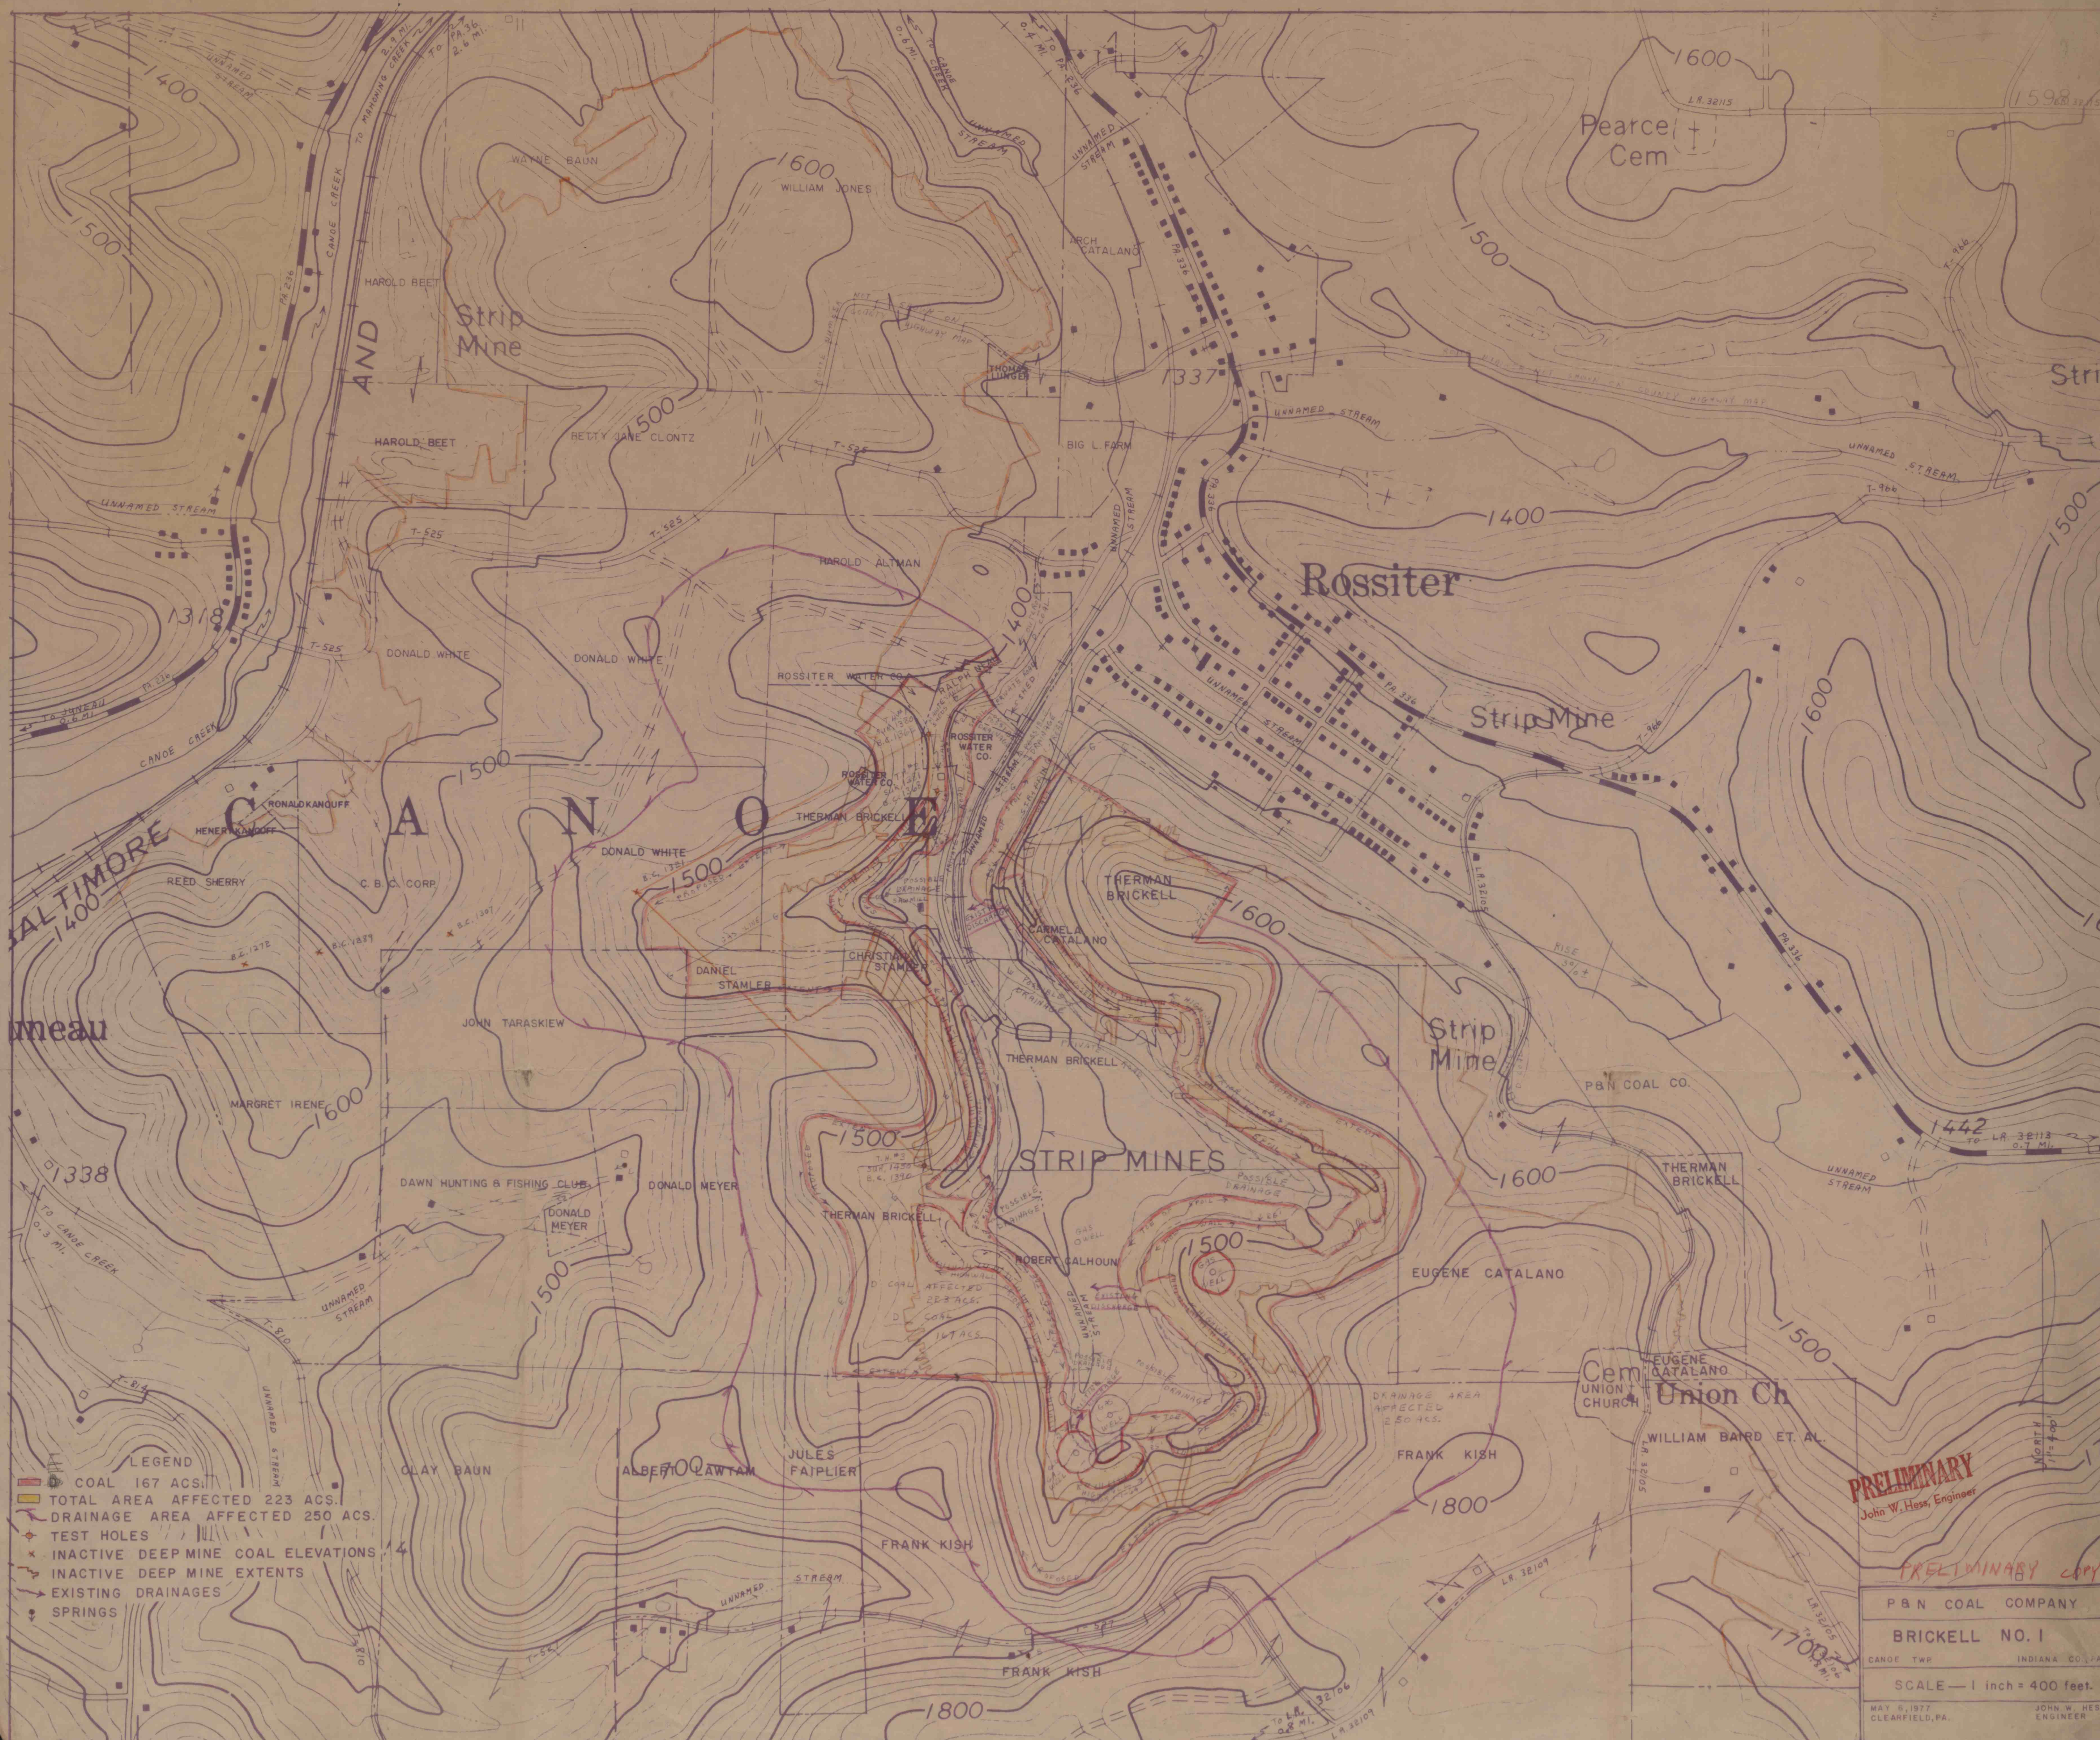

Rossiter
Pearce Cem
Strip Mine
Strip Mine
Strip Mines
Strip Mine
Cem
Union Ch
UNION CHURCH
CANOE
BALTIMORE
AND
1600
1500
1400
1800
1700
1337
1318
1338
1442
LEGEND
COAL 167 ACS.
TOTAL AREA AFFECTED 223 ACS.
DRAINAGE AREA AFFECTED 250 ACS.
TEST HOLES
INACTIVE DEEP MINE COAL ELEVATIONS
INACTIVE DEEP MINE EXTENTS
EXISTING DRAINAGES
SPRINGS
WAYNE BAUN
WILLIAM JONES
HAROLD BEET
HAROLD BEET
BETTY JANE CLONTZ
ARCH CATALANO
BIG L FARM
HAROLD ALTMAN
DONALD WHITE
DONALD WHITE
DONALD WHITE
ROSSITER WATER CO.
THERMAN BRICKELL
THERMAN BRICKELL
THERMAN BRICKELL
THERMAN BRICKELL
THERMAN BRICKELL
REED SHERRY
C. B. C. CORP.
DANIEL STAMLER
JOHN TARASKIEW
MARGRET IRENE
DAWN HUNTING & FISHING CLUB
DONALD MEYER
DONALD MEYER
ROBERT CALHOUN
CARMELA CATALANO
EUGENE CATALANO
EUGENE CATALANO
P&N COAL CO.
WILLIAM BAIRD ET. AL.
FRANK KISH
FRANK KISH
FRANK KISH
CLAY BAUN
ALBERT LAWTAM
JULES FAIPLIER
UNNAMED STREAM
CANOE CREEK
PRELIMINARY
John W. Hess, Engineer
PRELIMINARY COPY
P&N COAL COMPANY
BRICKELL NO. 1
CANOE TWP.
INDIANA CO., PA.
SCALE — 1 inch = 400 feet.
MAY 6, 1977
CLEARFIELD, PA.
JOHN W. HESS
ENGINEER