



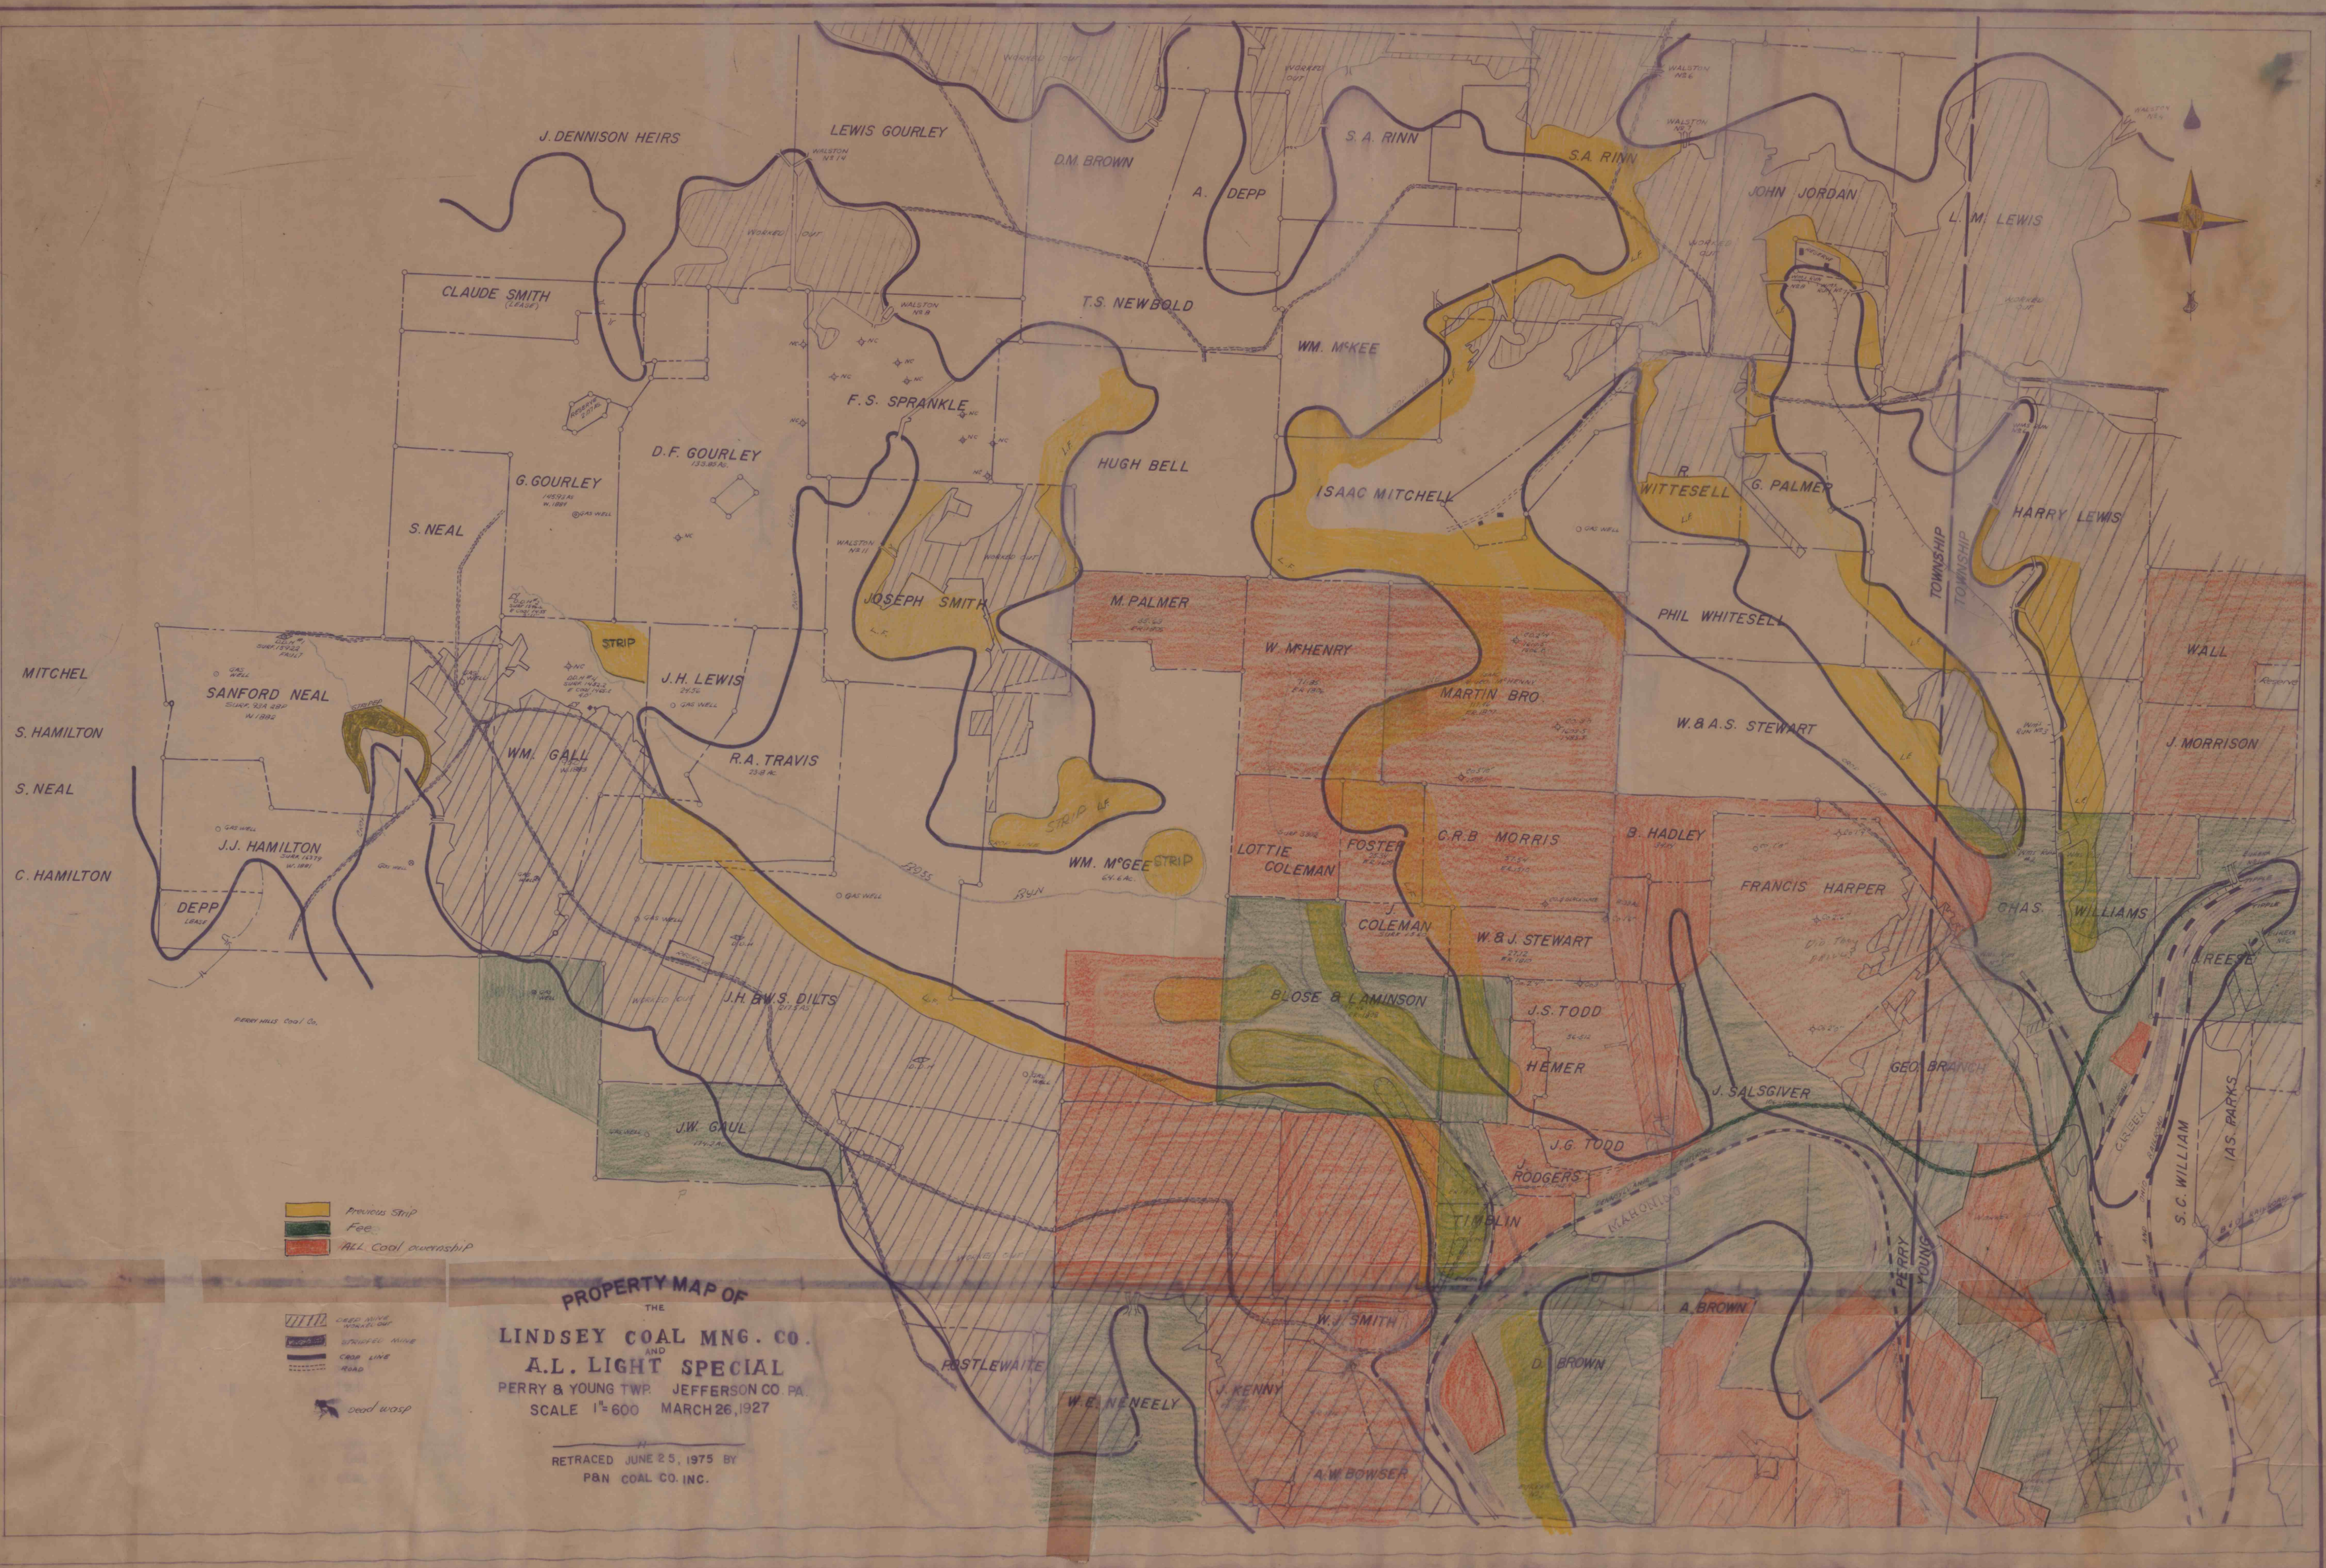

Previous Strip Fee
A.L. Coal ownership

DEPP MINE
STRIPPED MINE
CRAP LINE
ROAD

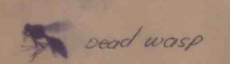

PROPERTY MAP OF
THE
LINDSEY COAL MNG. CO.
AND
A.L. LIGHT SPECIAL
PERRY & YOUNG TWP. JEFFERSON CO. PA.
SCALE 1"=600 MARCH 26, 1927

RETRACTED JUNE 25, 1975 BY
P&N COAL CO. INC.