


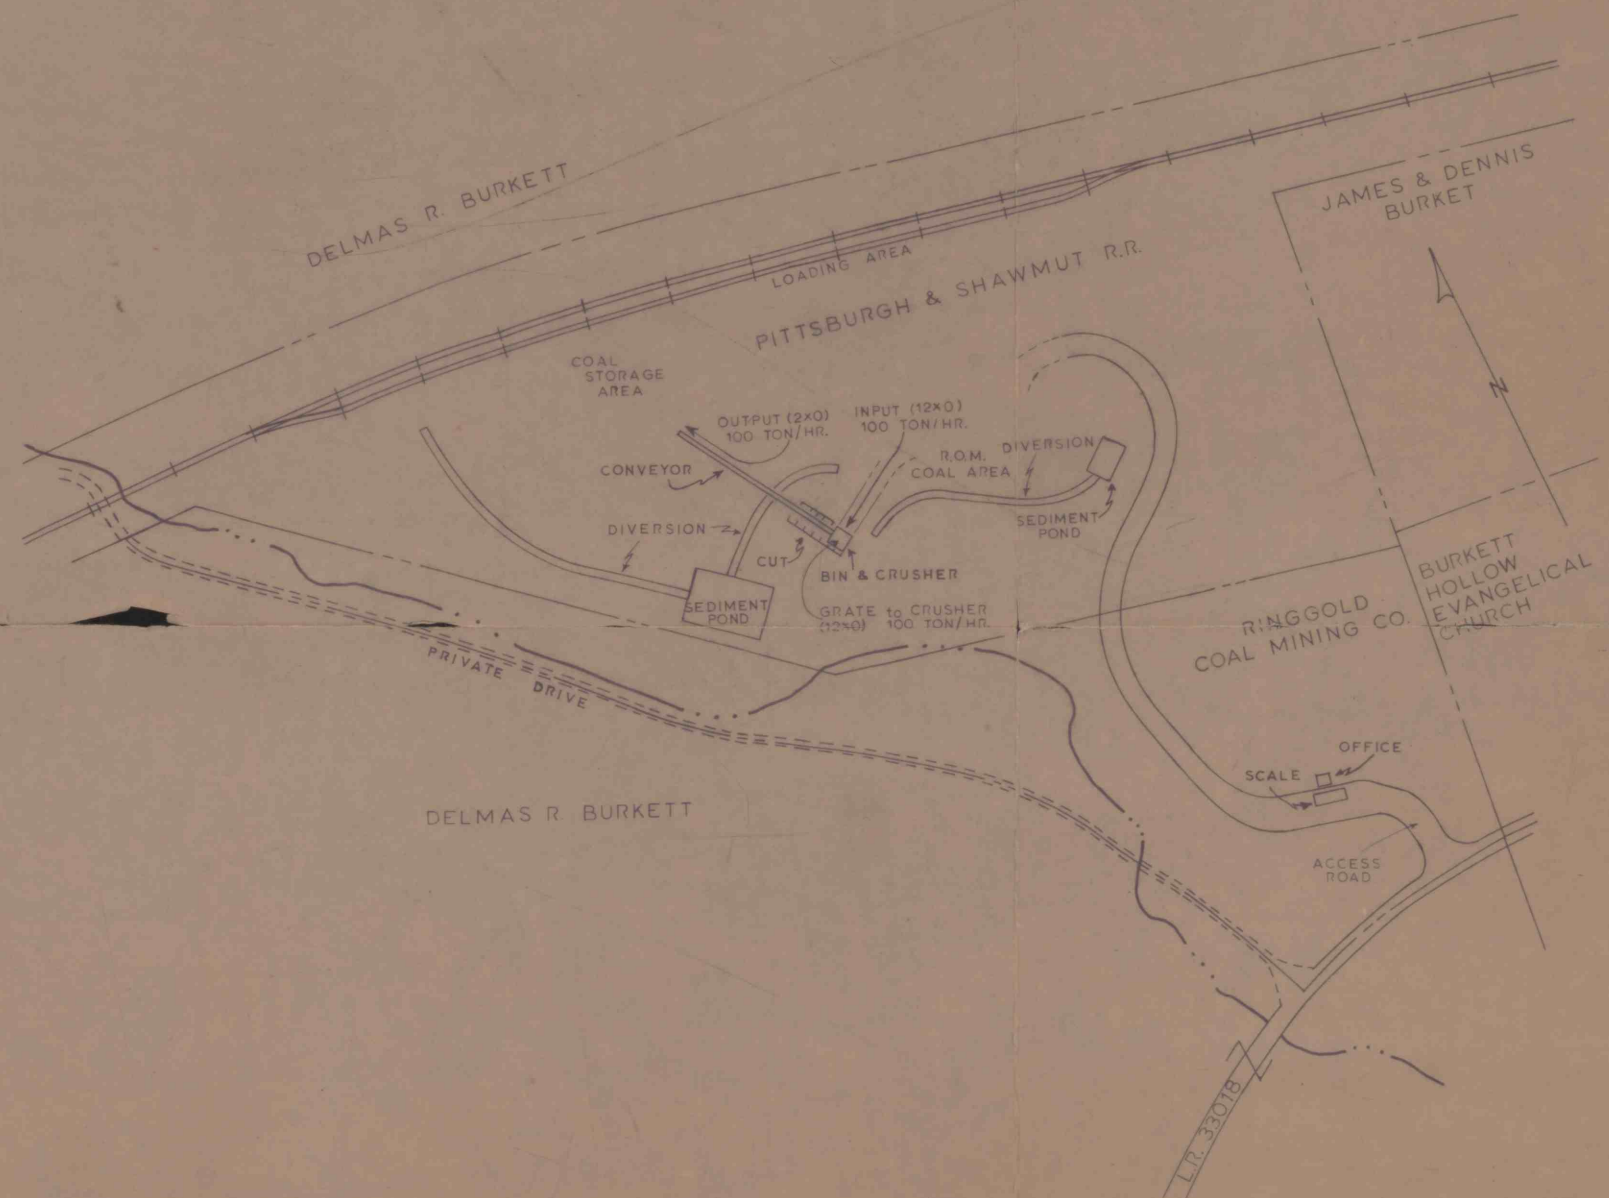

COULTER TIPPLE		
PLAN VIEW - FIG. 2		
LOCATION: OLIVER TWP, JEFFERSON CO., PA		
DRAWN BY: M.A.L.		DATE: FEB, 1980
SCALE: 1" = 100'		