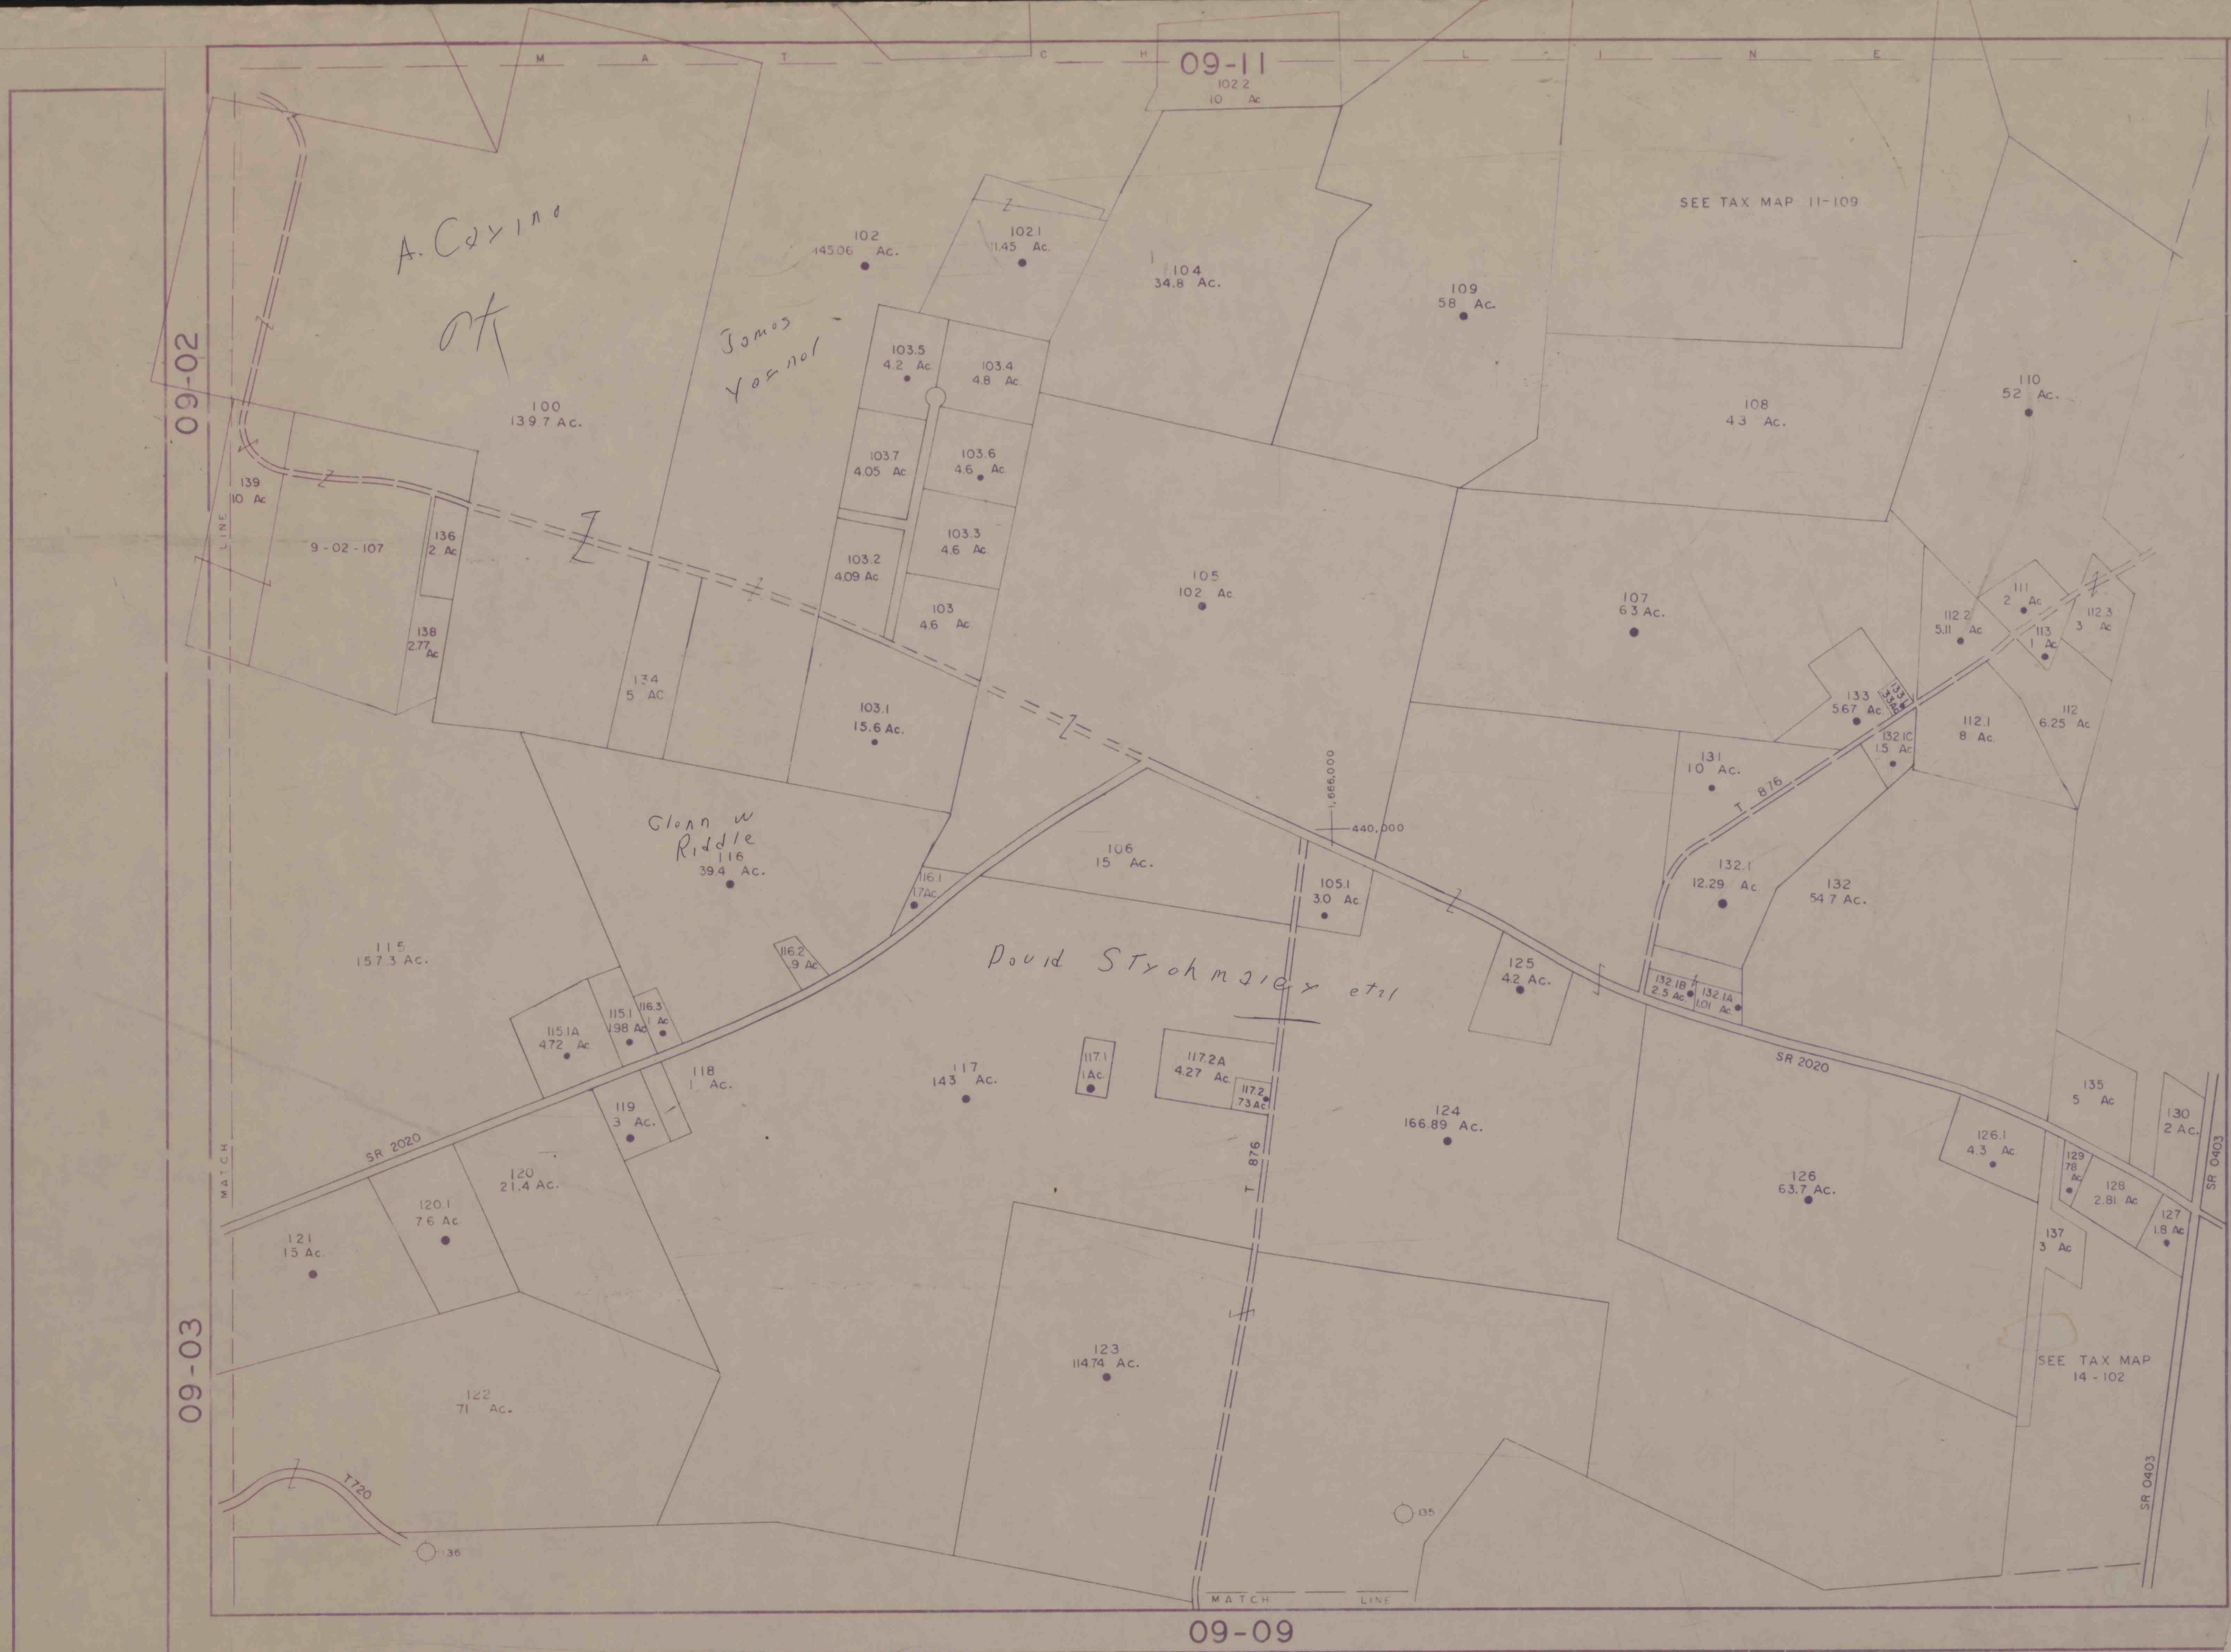

REVISIONS

		REVISED BY
6-60	J.W.M.	Lot # 134 Added
[illegible]	[illegible]	[illegible]
[illegible]	[illegible]	[illegible]

DATA TAKEN FROM
AERIAL PHOTOGRAPHS FLIGHT DATE 1957
AND OFFICE [illegible]
INDIANA COUNTY [illegible] INDIANA, PA

NOTE
THESE MAPS HAVE BEEN PREPARED FOR THE PURPOSE OF ASSISTING THE COUNTY [illegible] IN MAKING TAX ASSESSMENTS AND SHOULD NOT BE USED [illegible] PROPERTY SURVEYS FOR LEGAL TRANSACTIONS [illegible] INTERPRETED FROM AERIAL PHOTOGRAPHS AND [illegible] BOUNDARIES WERE VERIFIED WHENEVER POSSIBLE [illegible]
AT NO TIME WERE MEASUREMENTS VERIFIED BY FIELD SURVEYS

TAX ASSESSMENT MAP
COUNTY OF INDIANA
PENNSYLVANIA

RF 1:4800 SCALE 1 IN = 400 FT
400 0 400 800 Feet

LEGEND
- ● IMPROVED PARCEL
- ⌖ PRINCIPAL POINT OF PHOTOGRAPH
- + COORDINATE INTERSECTIONS

GWIN, LARSON & KIMBALL
ENGINEERS & CARTOGRAPHERS
ALTOONA & EBENSBURG, PENNA.

BUFFINGTON
TOWNSHIP

TAX MAP No. 09-10