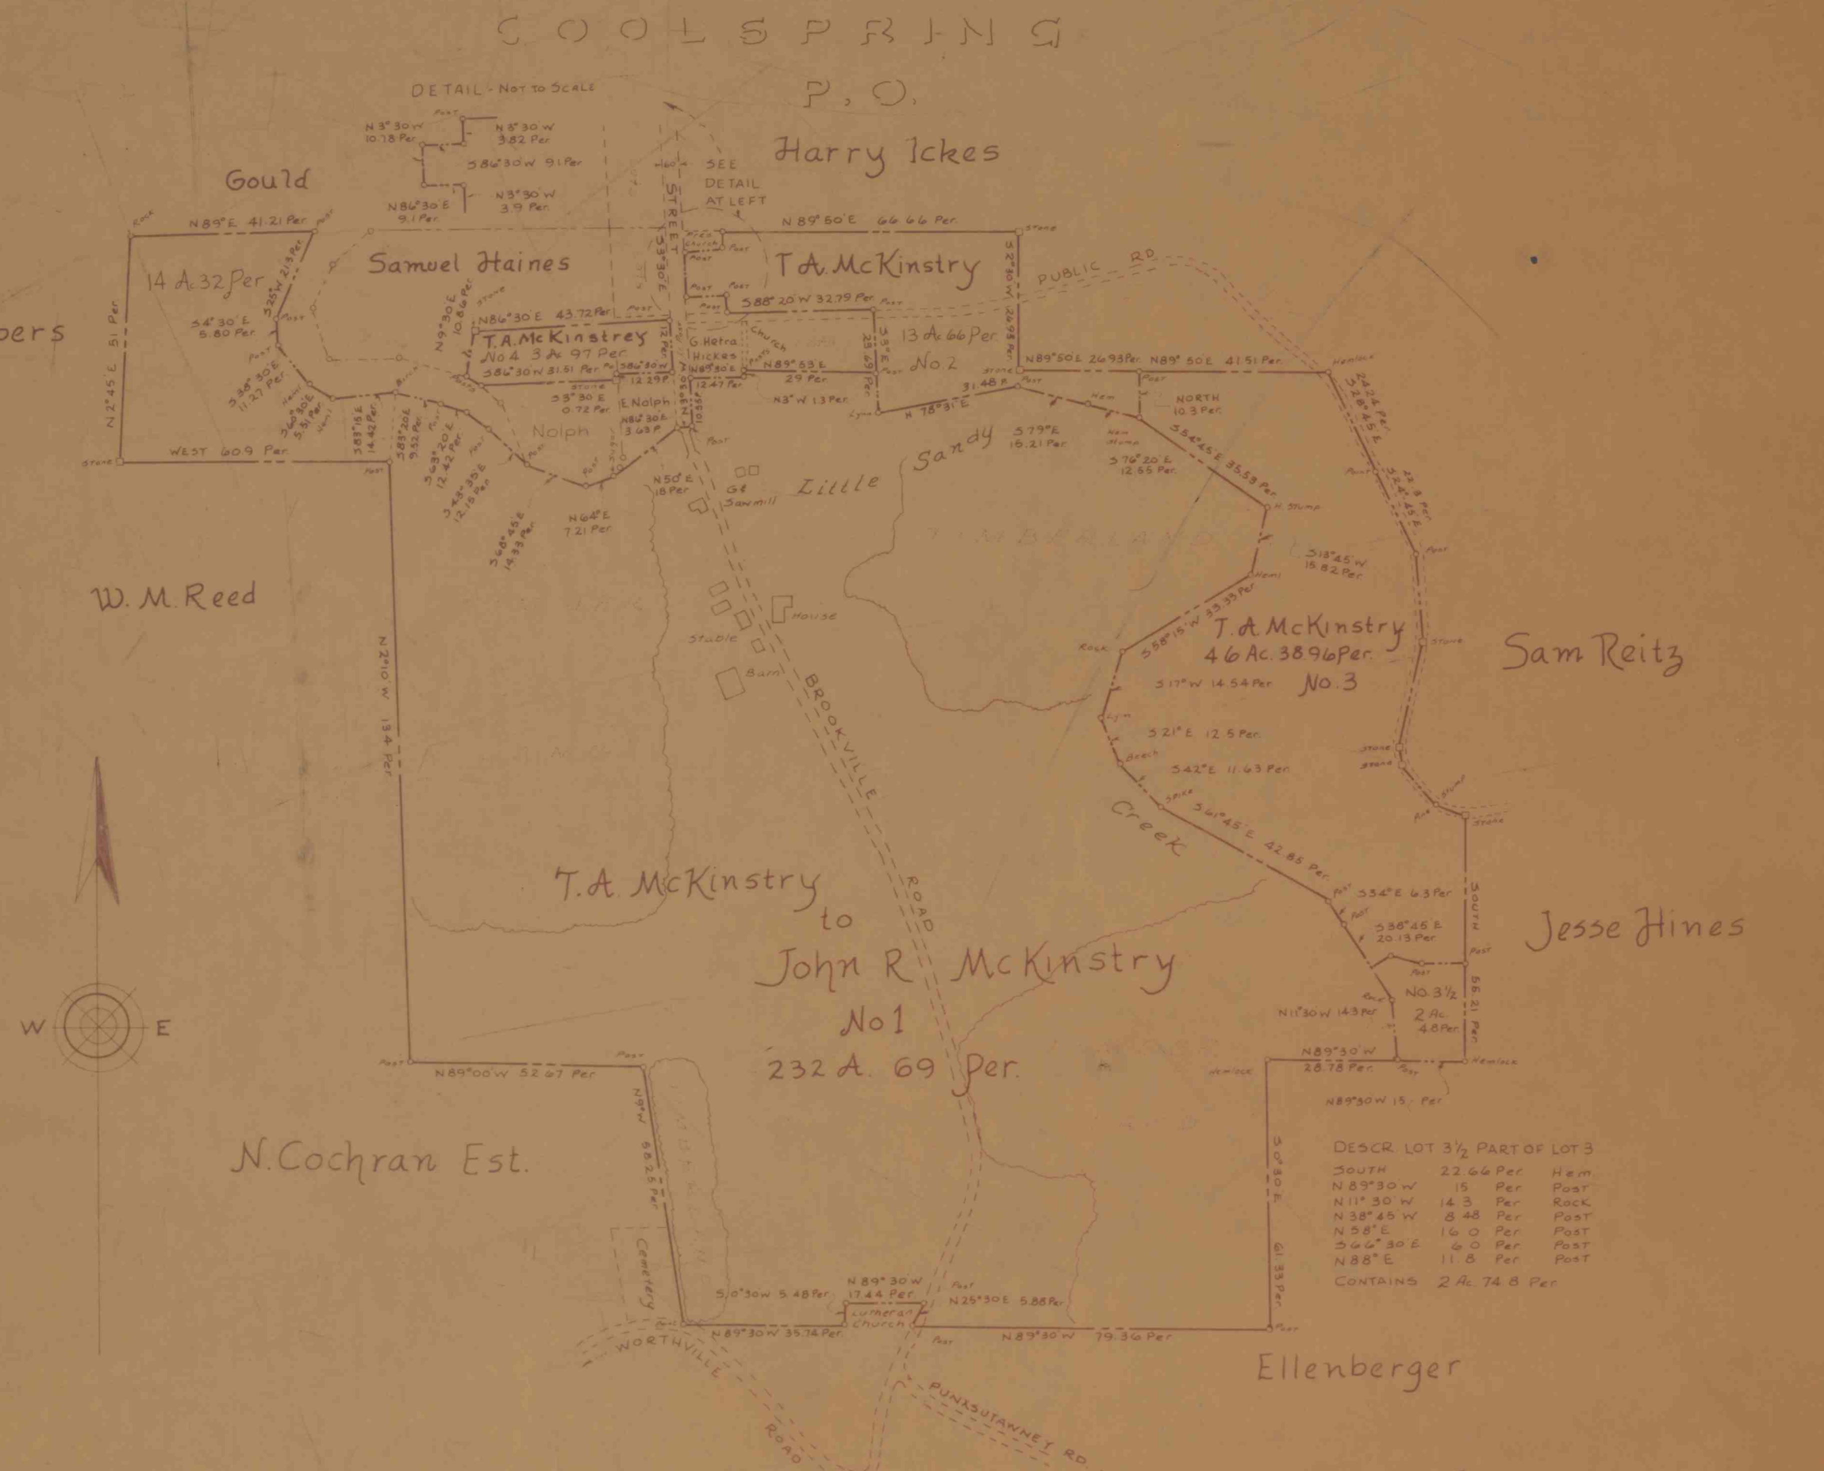

DESCR LOT 3½ PART OF LOT 3

SOUTH	22.66	Per	Hem
N 89° 30 W	15	Per	Post
N 11° 30' W	14.3	Per	Rock
N 38° 45 W	8.48	Per	Post
N 58° E	16.0	Per	Post
S 66° 30' E	6.0	Per	Post
N 88° E	11.8	Per	Post
CONTAINS	2 Ac. 74.8 Per		

Map of
T. A. McKinstry Lands
situated in Oliver Township
Jefferson County, Pennsylvania
Contains 295 Acres, 112 Perch
Surveyed June 3-7, 1898
Scale: 1" = 400'

NOTE:

THIS MAP WAS TRACED FROM
A COPY OWNED BY MRS EDNA
FERGUSON, DAUGHTER OF JOHN R.
MCKINSTRY—ON MAY 6, 1977
BY LIONAL ALEXANDER R.S. Nº 22887-E
GOOD-DEED SURVEYING CO.
PUNXSUTAWNEY, PA 15767

Redrawn March 1964