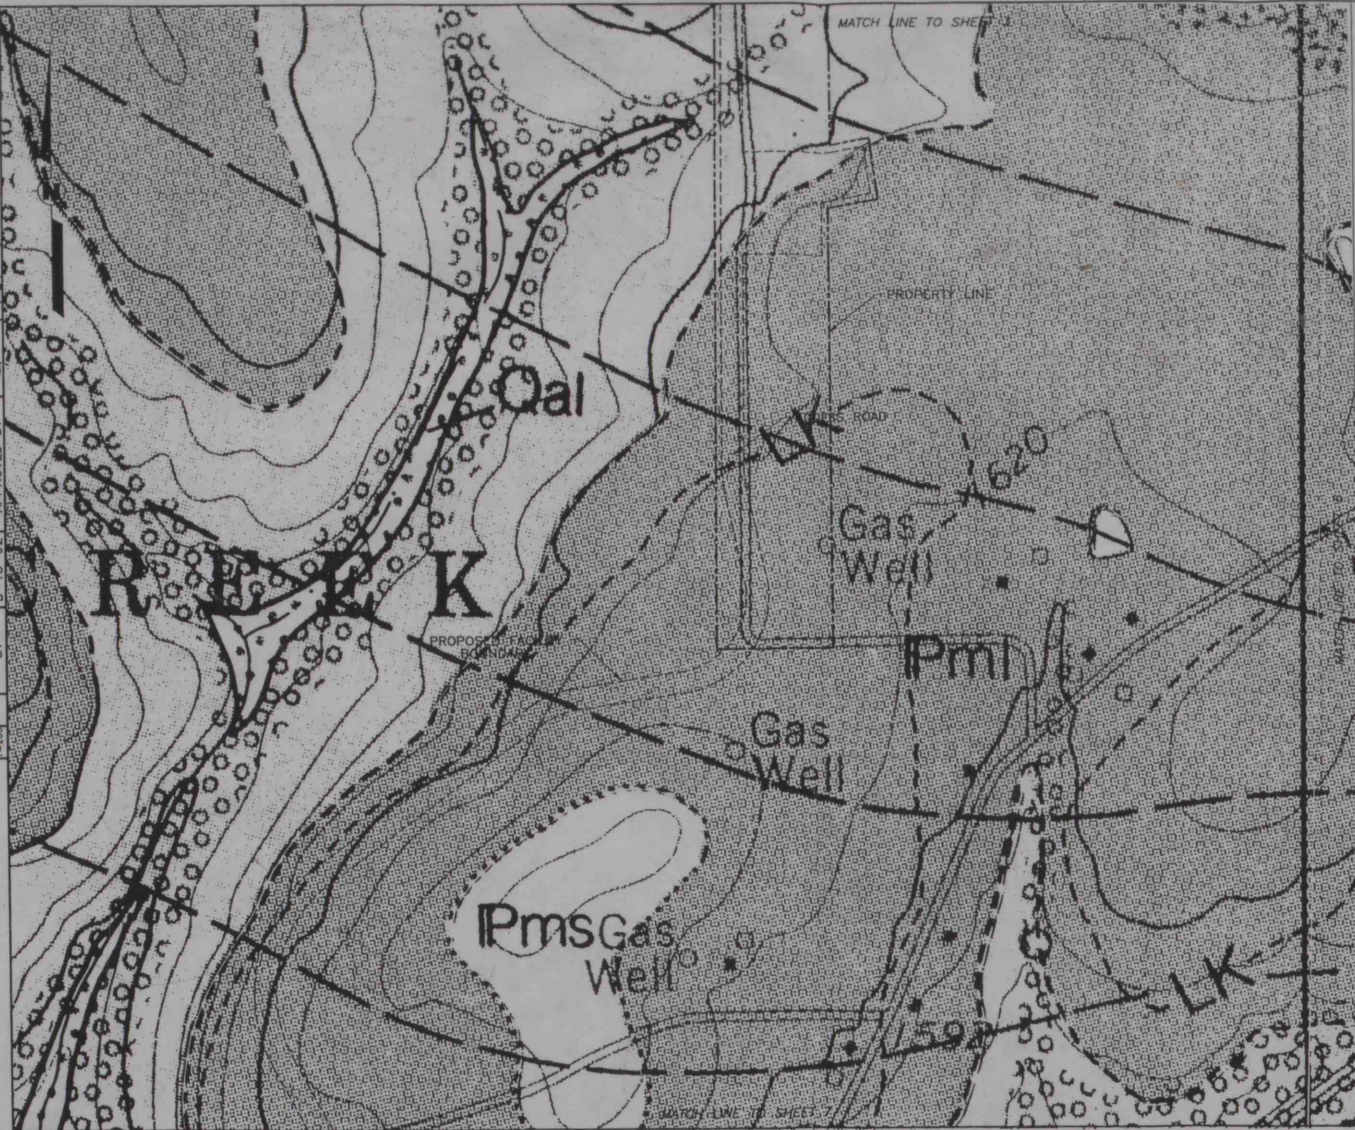


KEY PLAN
N.T.S.

NOTES

REGIONAL GEOLOGIC MAP OBTAINED FROM:
THE GEOLOGIC MAP OF THE HAZEN, FALLS
CREEK, REYNOLDSVILLE, AND SUROIS
QUADRANGLES, CLEARFIELD AND JEFFERSON
COUNTIES, PENNSYLVANIA; GLOVER AND
BRADONIER, 1978.

LEGEND


- | | | |
|-----|----------------------------|------------------|
| Pir | LAUREL RUN FORMATION | ALLEGHENY GROUP |
| Pms | MINERAL SPRINGS FORMATION | |
| Pmi | MILLSTONE RUN FORMATION | |
| Pcc | CLEARFIELD CREEK FORMATION | POTTSVILLE GROUP |
| Pov | CURWENSVILLE FORMATION | |
| Pep | ELLIOT PARK FORMATION | |
| Qal | QUATERNARY ALLUVIUM | |

STRUCTURE CONTOUR—BASE OF
LOWER KITTANNING NO.3 COAL

PLUNGING SYNCLINE AXIS AND DIRECTION OF PLUNGE

PLUNGING ANTICLINE AXIS AND DIRECTION OF PLUNGE

JOINT MEASUREMENT LOCATION, INDICATING STRIKE AND DIP

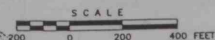

FORM 6
FIGURE 6-1E

REGIONAL GEOLOGIC MAP
SHEET 5 OF 7

JEFFERSON LANDFILL
JEFFERSON COUNTY, PENNSYLVANIA

PREPARED FOR

LEATHERWOOD, INC.
INDIANA, PENNSYLVANIA

 Paul C. Rizzo Associates, Inc.
CONSULTANTS