
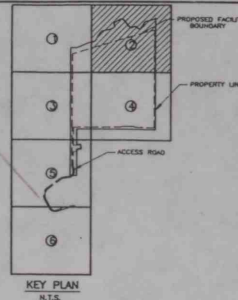


MATCH LINE TO SHEET 1

REVISED BY: C.D.P.
 DATE: 3/25/92
 COMMENTS: OF JANUARY 14, 1992
 REVISIONS

MATCH LINE TO SHEET 4

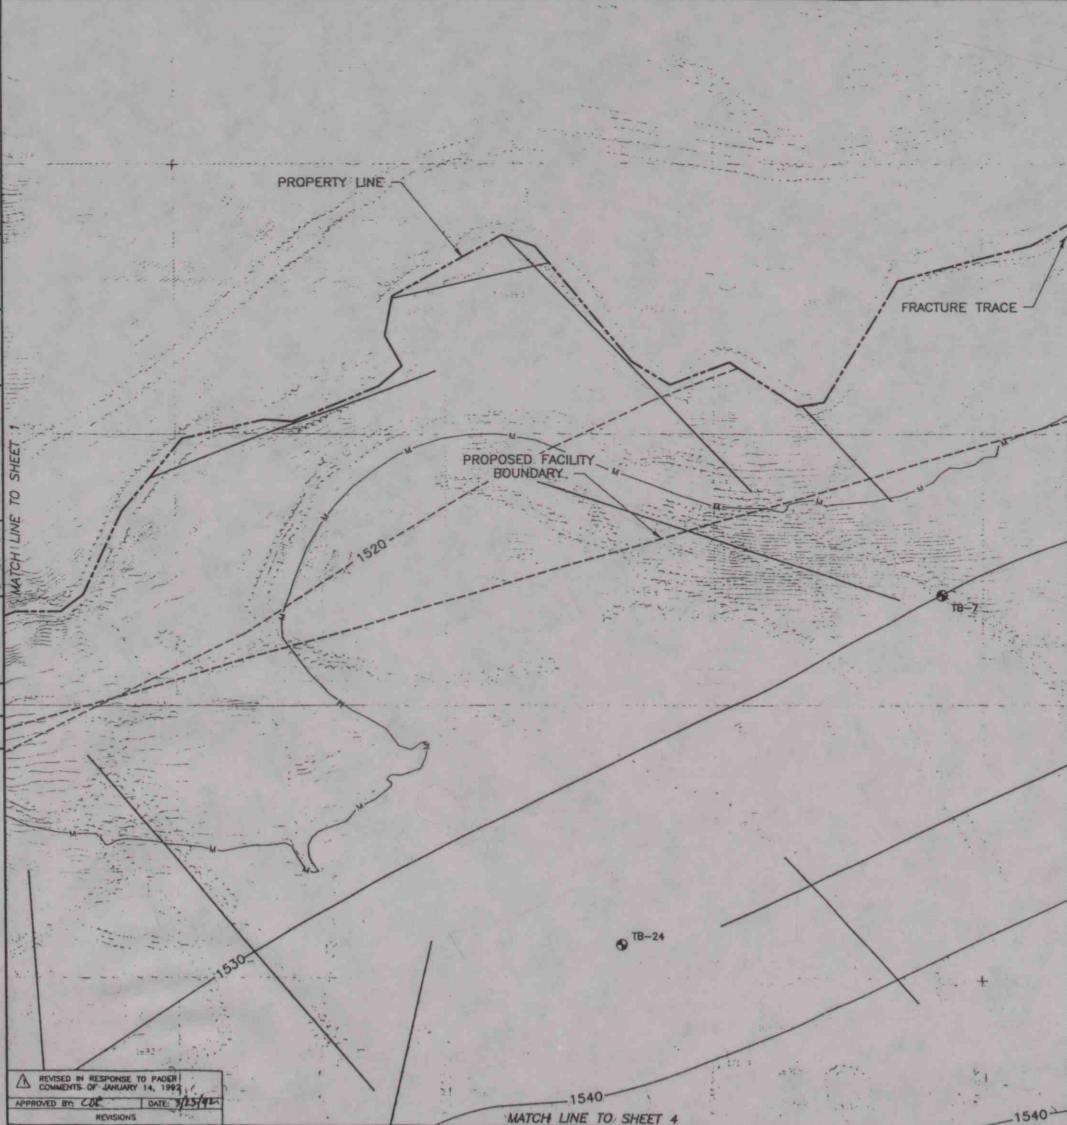


LEGEND:

- 1590 STRUCTURE CONTOUR - BASE OF MERCER COAL HORIZON (DASHED WHERE INTERPOLATED)
- PROPOSED FACILITY BOUNDARY
- PROPERTY LINE
- M APPROXIMATE OUTCROP OF MERCER COAL HORIZON
- MWK-1U KITTANNING SANDSTONE UPGRADIENT MONITORING WELL LOCATION
- MWK-4D KITTANNING SANDSTONE DOWNGRADIENT MONITORING WELL LOCATION
- MWK-4D HONENWOOD SANDSTONE/MERCER COAL DOWNGRADIENT MONITORING WELL LOCATION
- SPRING
- CB-1 CLAYSTONE BORING
- OWM-3 OBSERVATION WELL FOR HONENWOOD SANDSTONE/MERCER COAL HYDROSTRATIGRAPHIC HORIZON
- OWM-3 OBSERVATION WELL FOR KITTANNING SANDSTONE HYDROSTRATIGRAPHIC HORIZON
- ⊕ GAS WELL
- TB-29 BORING LOCATION
- SP-4 SPILL PROCESSING SAMPLE LOCATION
- FRACTURE TRACE
- STRUCTURAL DEPRESSION
- STRUCTURAL HIGH

NOTES:

1. ELEVATIONS ARE BASED ON MEAN SEA LEVEL.
2. CONTOURS ARE INTERPOLATED BETWEEN BORING LOCATIONS.
3. FRACTURE TRACE WERE DEFINED BY L.H. LATTIMER IN 1958 FROM AERIAL PHOTOGRAPHY HAVING A SCALE OF 1:21,500

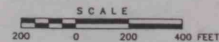

Margaret A. Rizzo

FORM 6
 FIGURE 6-14
 STRUCTURE CONTOUR
 BASE OF MERCER COAL
 SHEET 2 OF 6

JEFFERSON LANDFILL
 JEFFERSON COUNTY, PENNSYLVANIA
 PREPARED FOR

LEATHERWOOD INC.
 INDIANA, PENNSYLVANIA

REFERENCE
 MAPPING PREPARED BY BEHNET ASSOCIATES
 DATED: JANUARY 31, 1990 SCALE: 1"=200'



Paul C. Rizzo Associates, Inc.
 CONSULTANTS