



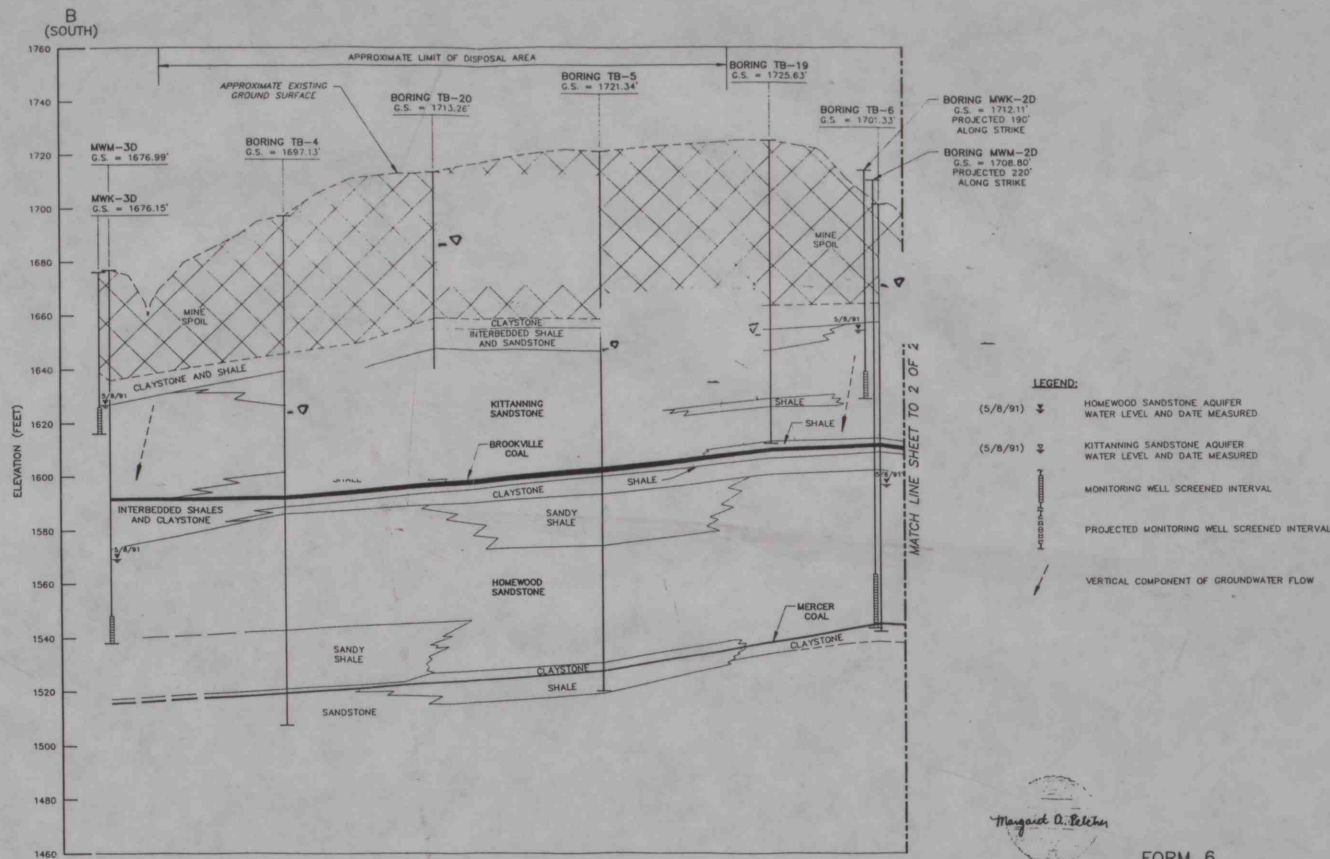

GEOLOGIC CROSS SECTION B-B'
 (LOOKING WEST)
 10X VERTICAL EXAGGERATION

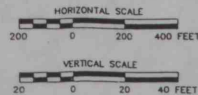

NOTES:

- CROSS-SECTION B-B' IS CONSTRUCTED BETWEEN BORINGS. THEREFORE DIPS DEPICTED ARE APPARENT.
- SEE FIGURES 6-3 THROUGH 6-7A (STRUCTURE CONTOUR BASE OF LOWER KITTANNING COAL MAPS) FOR LOCATION OF CROSS-SECTION B-B'.
- LITHOLOGIC BOUNDARIES ARE INFERRED BETWEEN BORINGS.
- ELEVATIONS ARE BASED ON MEAN SEA LEVEL.
- MONITORING WELL MWK-20 AND MWK-2D WERE PROJECTED ONTO THE SECTION N-W ALONG GEOLOGIC STRIKE 220 AND 180 FEET RESPECTIVELY.

FORM 6
 FIGURE 6-19
GEOLOGIC CROSS-SECTION B-B'
 SHEET 1 OF 2
 JEFFERSON LANDFILL
 JEFFERSON COUNTY, PENNSYLVANIA

PREPARED FOR
LEATHERWOOD, INC.
 INDIANA, PENNSYLVANIA

DCR Paul C. Rizzo Associates, Inc.
 CONSULTANTS

THE BORING LOGS AND RELATED INFORMATION DEPICT SUBSURFACE CONDITIONS ONLY AT THE SPECIFIC LOCATIONS AND DATES INDICATED. SOIL CONDITIONS AND WATER LEVELS AT OTHER LOCATIONS MAY DIFFER FROM CONDITIONS OCCURRING AT THESE BORING LOCATIONS. ALSO THE PASSAGE OF TIME MAY RESULT IN A CHANGE IN THE CONDITIONS AT THESE BORING LOCATIONS.

THE DEPTH AND THICKNESS OF THE SUBSURFACE STRATA INDICATED ON THE SECTIONS WERE GENERALIZED FROM AND INTERPOLATED BETWEEN THE TEST BORINGS. INFORMATION ON ACTUAL SUBSURFACE CONDITIONS EXISTS ONLY AT THE LOCATION OF THE TEST BORINGS AND IT IS POSSIBLE THAT SUBSURFACE CONDITIONS BETWEEN THE TEST BORINGS MAY VARY FROM THOSE INDICATED.

REVISED IN RESPONSE TO PADER COMMENTS OF JANUARY 14, 1992
 APPROVED BY: CDP DATE: 2/23/92
 REVISIONS