


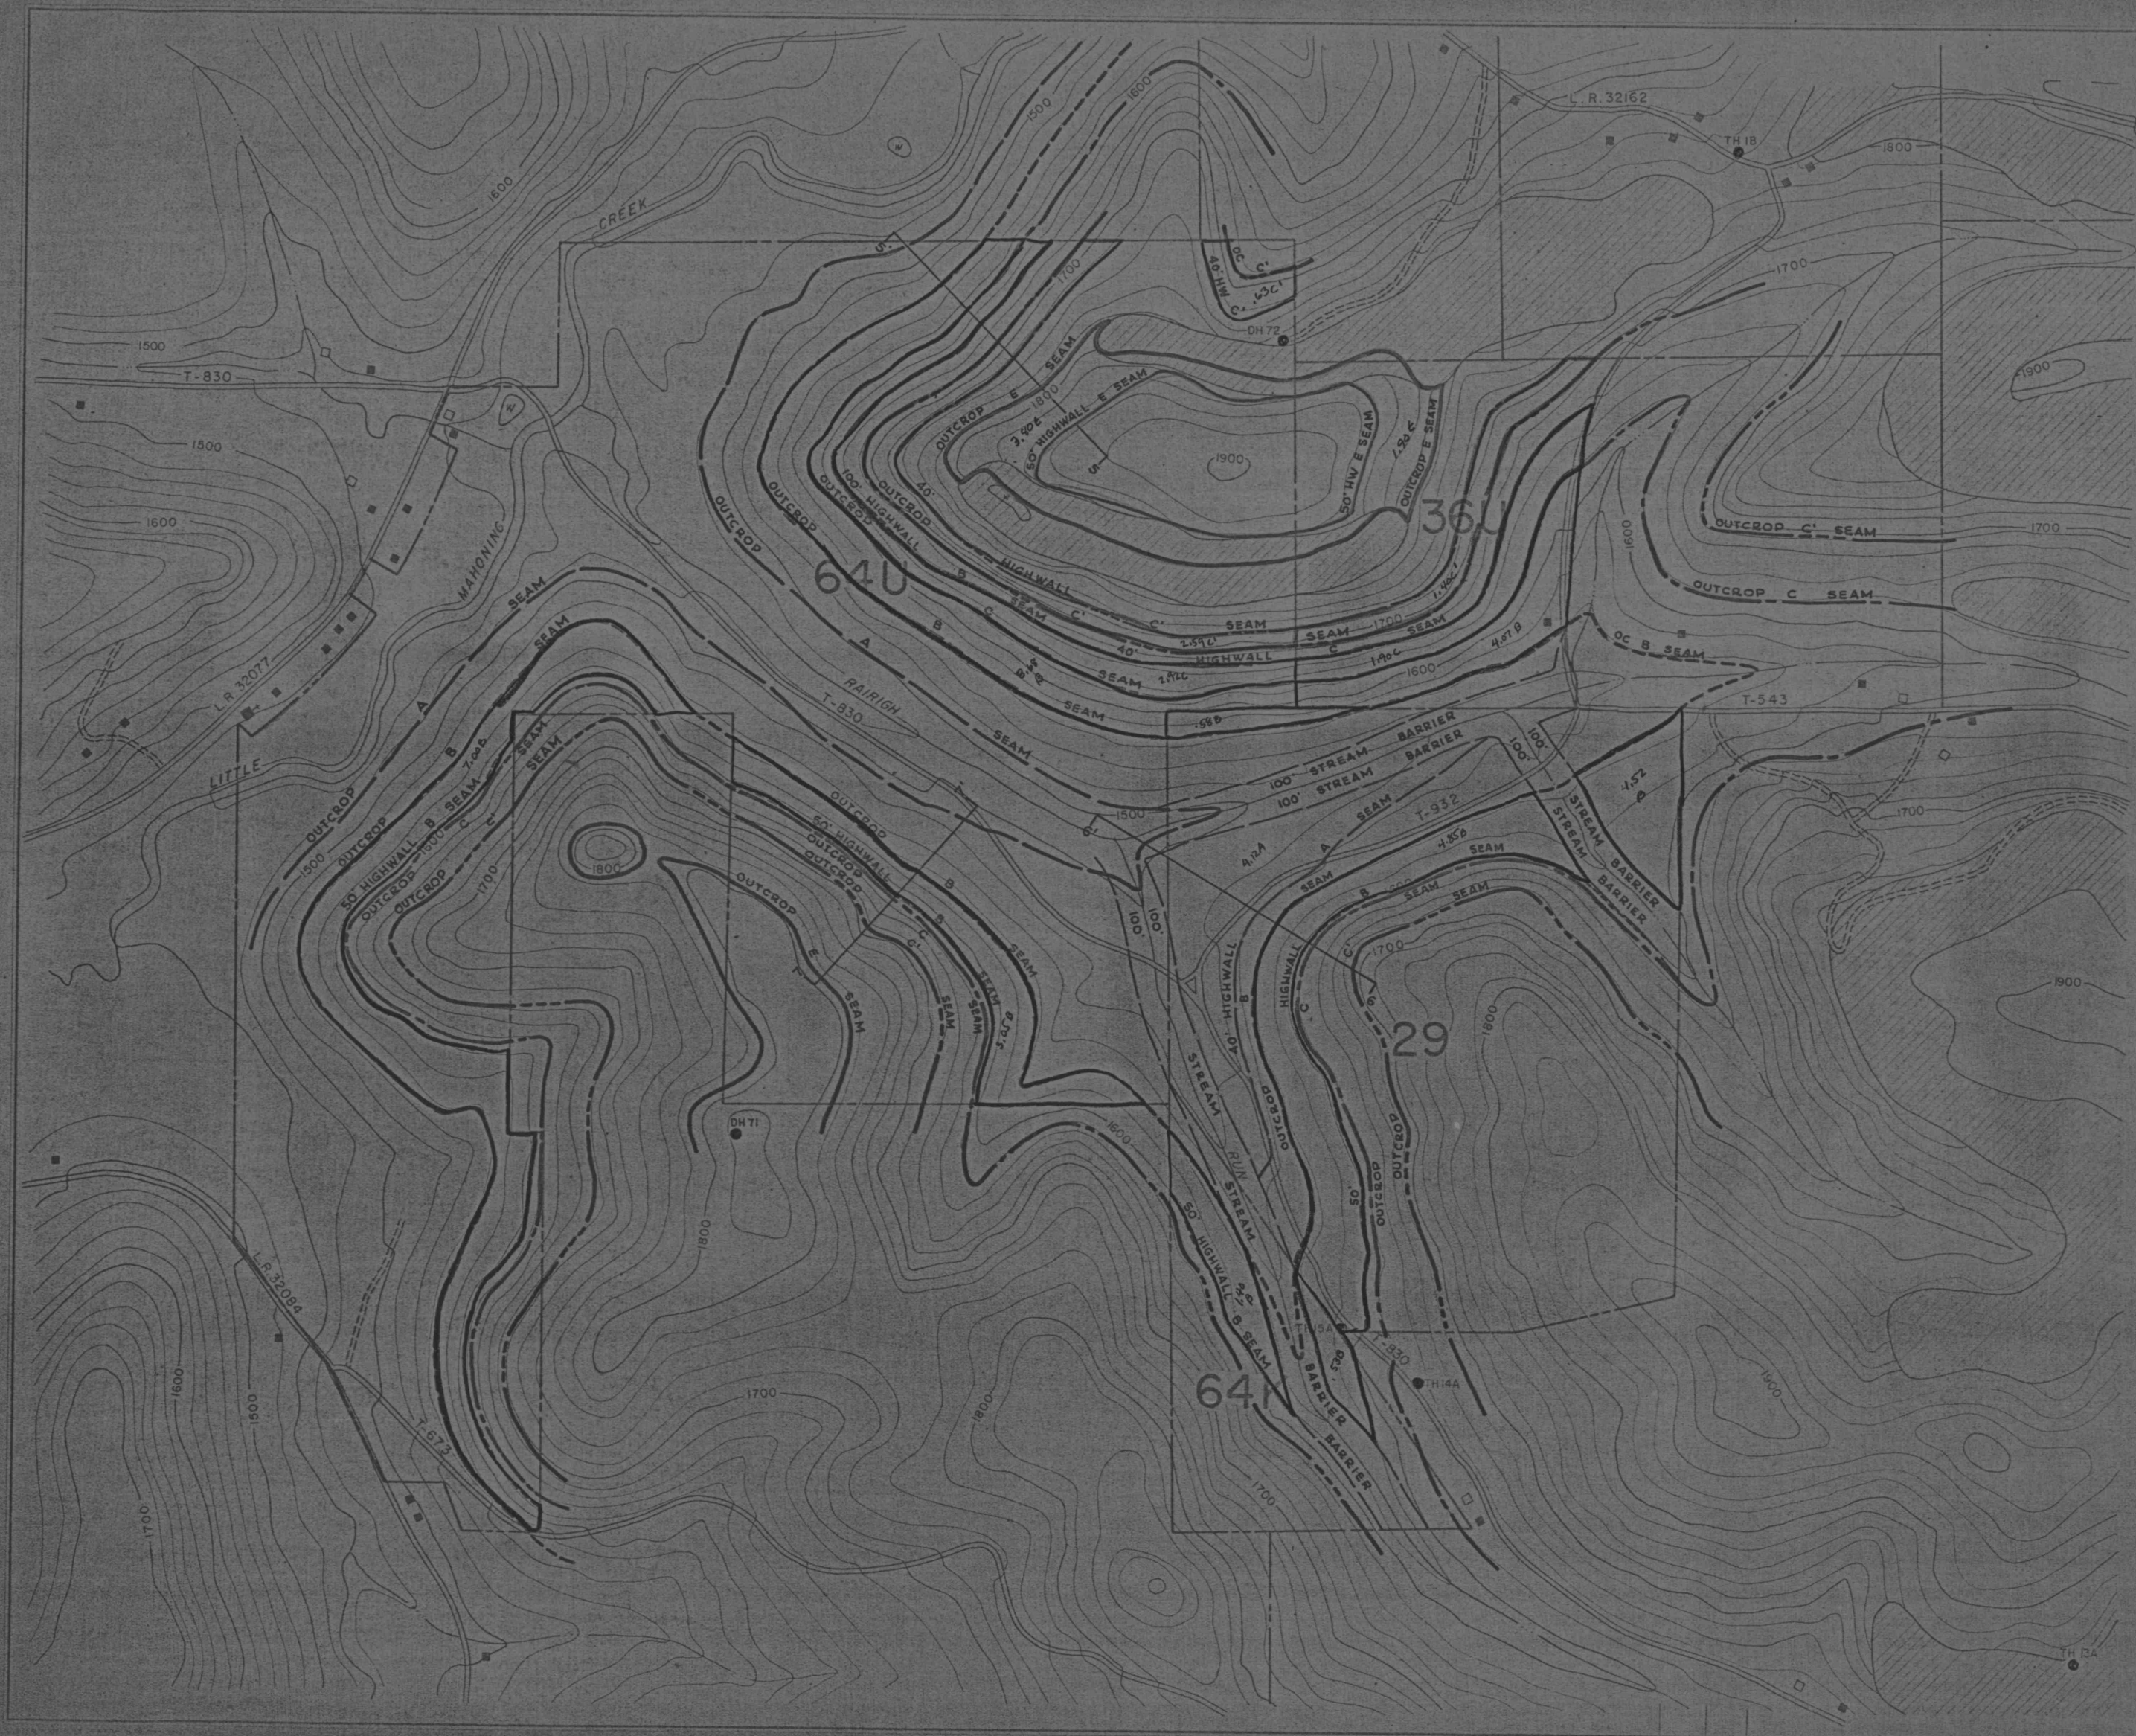

TRACT NO.	ACREAGE	CONDITIONS OF CONTROL
29	120	OWN ALL COAL
36U	51	"
64K	31.6	"
64U	442.2	OWN B COAL B ABOVE

LANDS OF
THE ARCADIA CO., INC.
 SITUATE
 GRANT TWP.
 INDIANA COUNTY, PA.

SCALE 1" = 400'
GWIN, DOBSON & FOREMAN, INC.
 CONSULTING ENGINEERS
 ALTOONA PENNSYLVANIA

SHEET NO. 2