


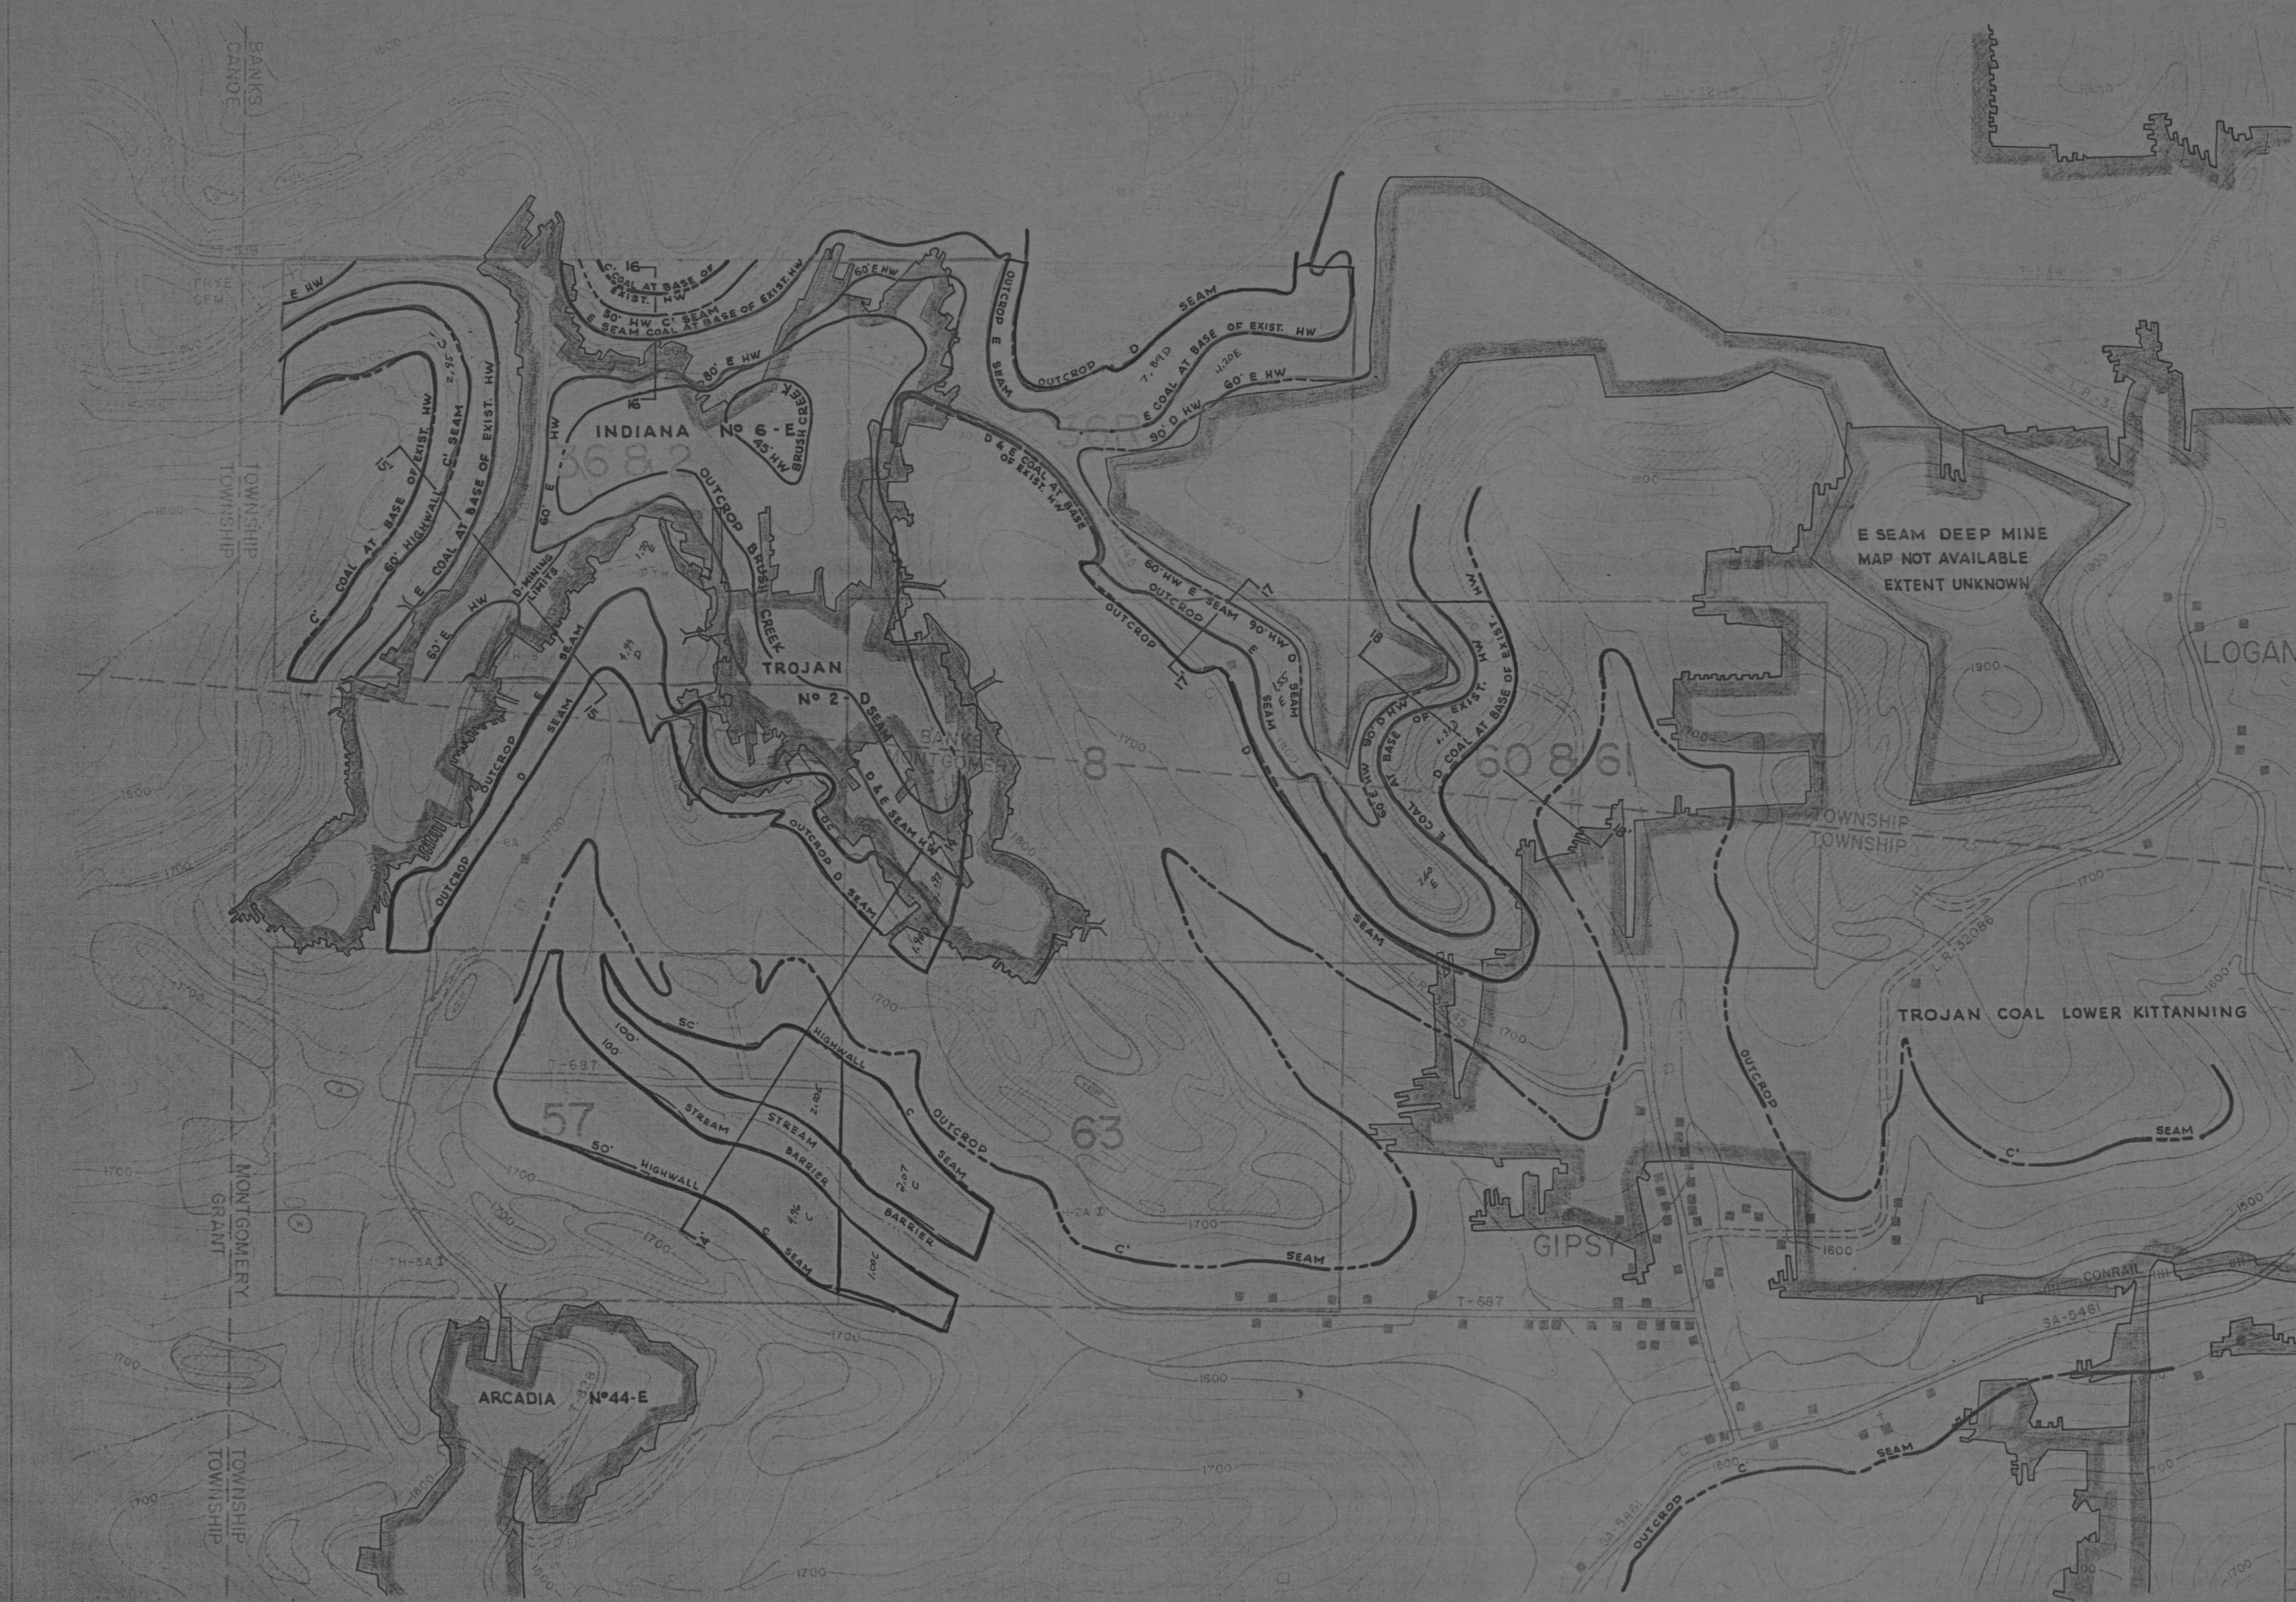

TRACT NO.	ACREAGE	CONDITIONS OF CONTROL
8	93.00	OWN ALL COAL LEASE SURFACE
36 & 2	141.14	FEE
36R	46.04	"
57	106.00	LEASE SURFACE, OWN COAL?
60 & 61	100.00	LEASE ALL COAL
63	100.00	LEASE SURFACE COAL?

LANDS OF
THE ARCADIA CO., INC.
 SITUATE
 BANKS & MONTGOMERY TOWNSHIPS
 INDIANA COUNTY, PA.

SCALE: 1"=400'
 GWIN, DOBSON & FOREMAN, INC.
 CONSULTING ENGINEERS
 ALTOONA, PENNSYLVANIA

SHEET NO. 5