


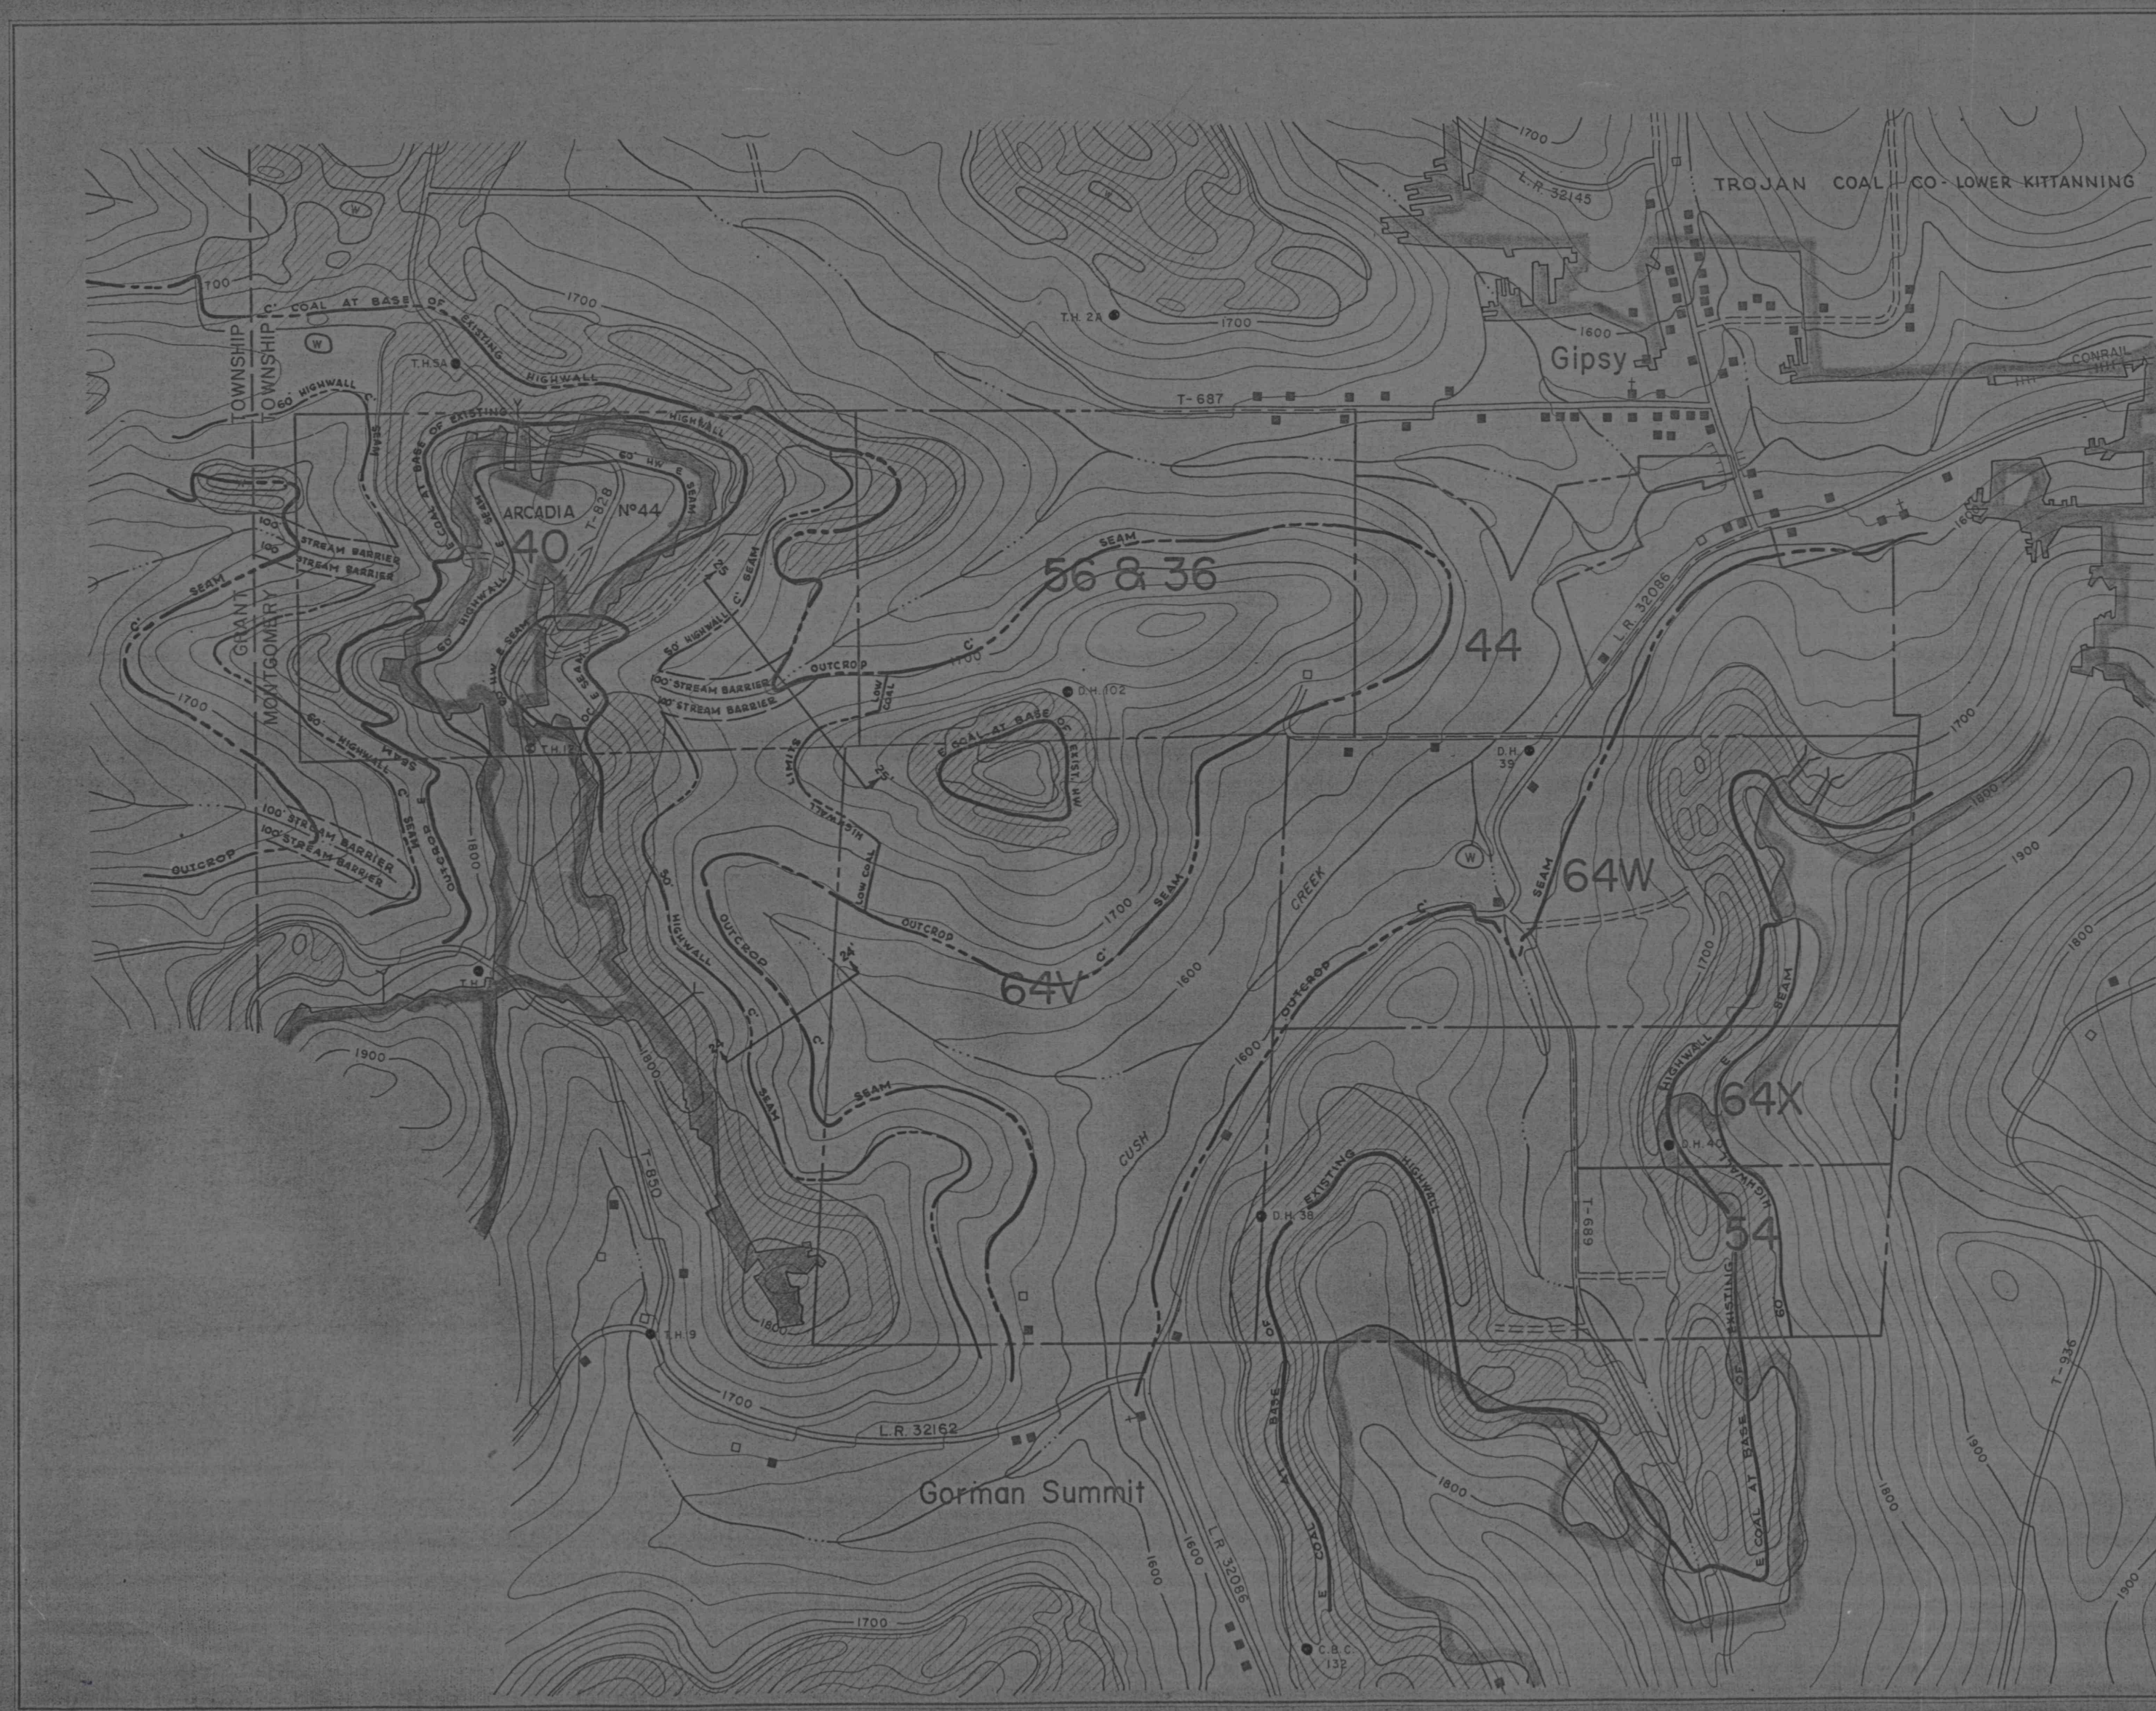

TRACT NO.	ACREAGE	CONDITIONS OF CONTROL
40	104.00	OWN "E" COAL & SURFACE
56 & 36	94.7	OWN ALL COAL
44	51.36	OWN SURFACE & 1/2 OUTCROPPING COAL
64V	154.62	OWN ALL COAL
64W	106.54	"
64X	24.44	"
54	31.13	LEASE ALL COAL

LANDS OF
THE ARCADIA CO., INC.
 SITUATE
 MONTGOMERY TWP
 INDIANA COUNTY, PA.

SCALE 1" = 400'	GWIN, DOBSON & FOREMAN, INC. CONSULTING ENGINEERS ALTOONA, PENNSYLVANIA	SHEET NO. 8
--------------------	---	----------------