


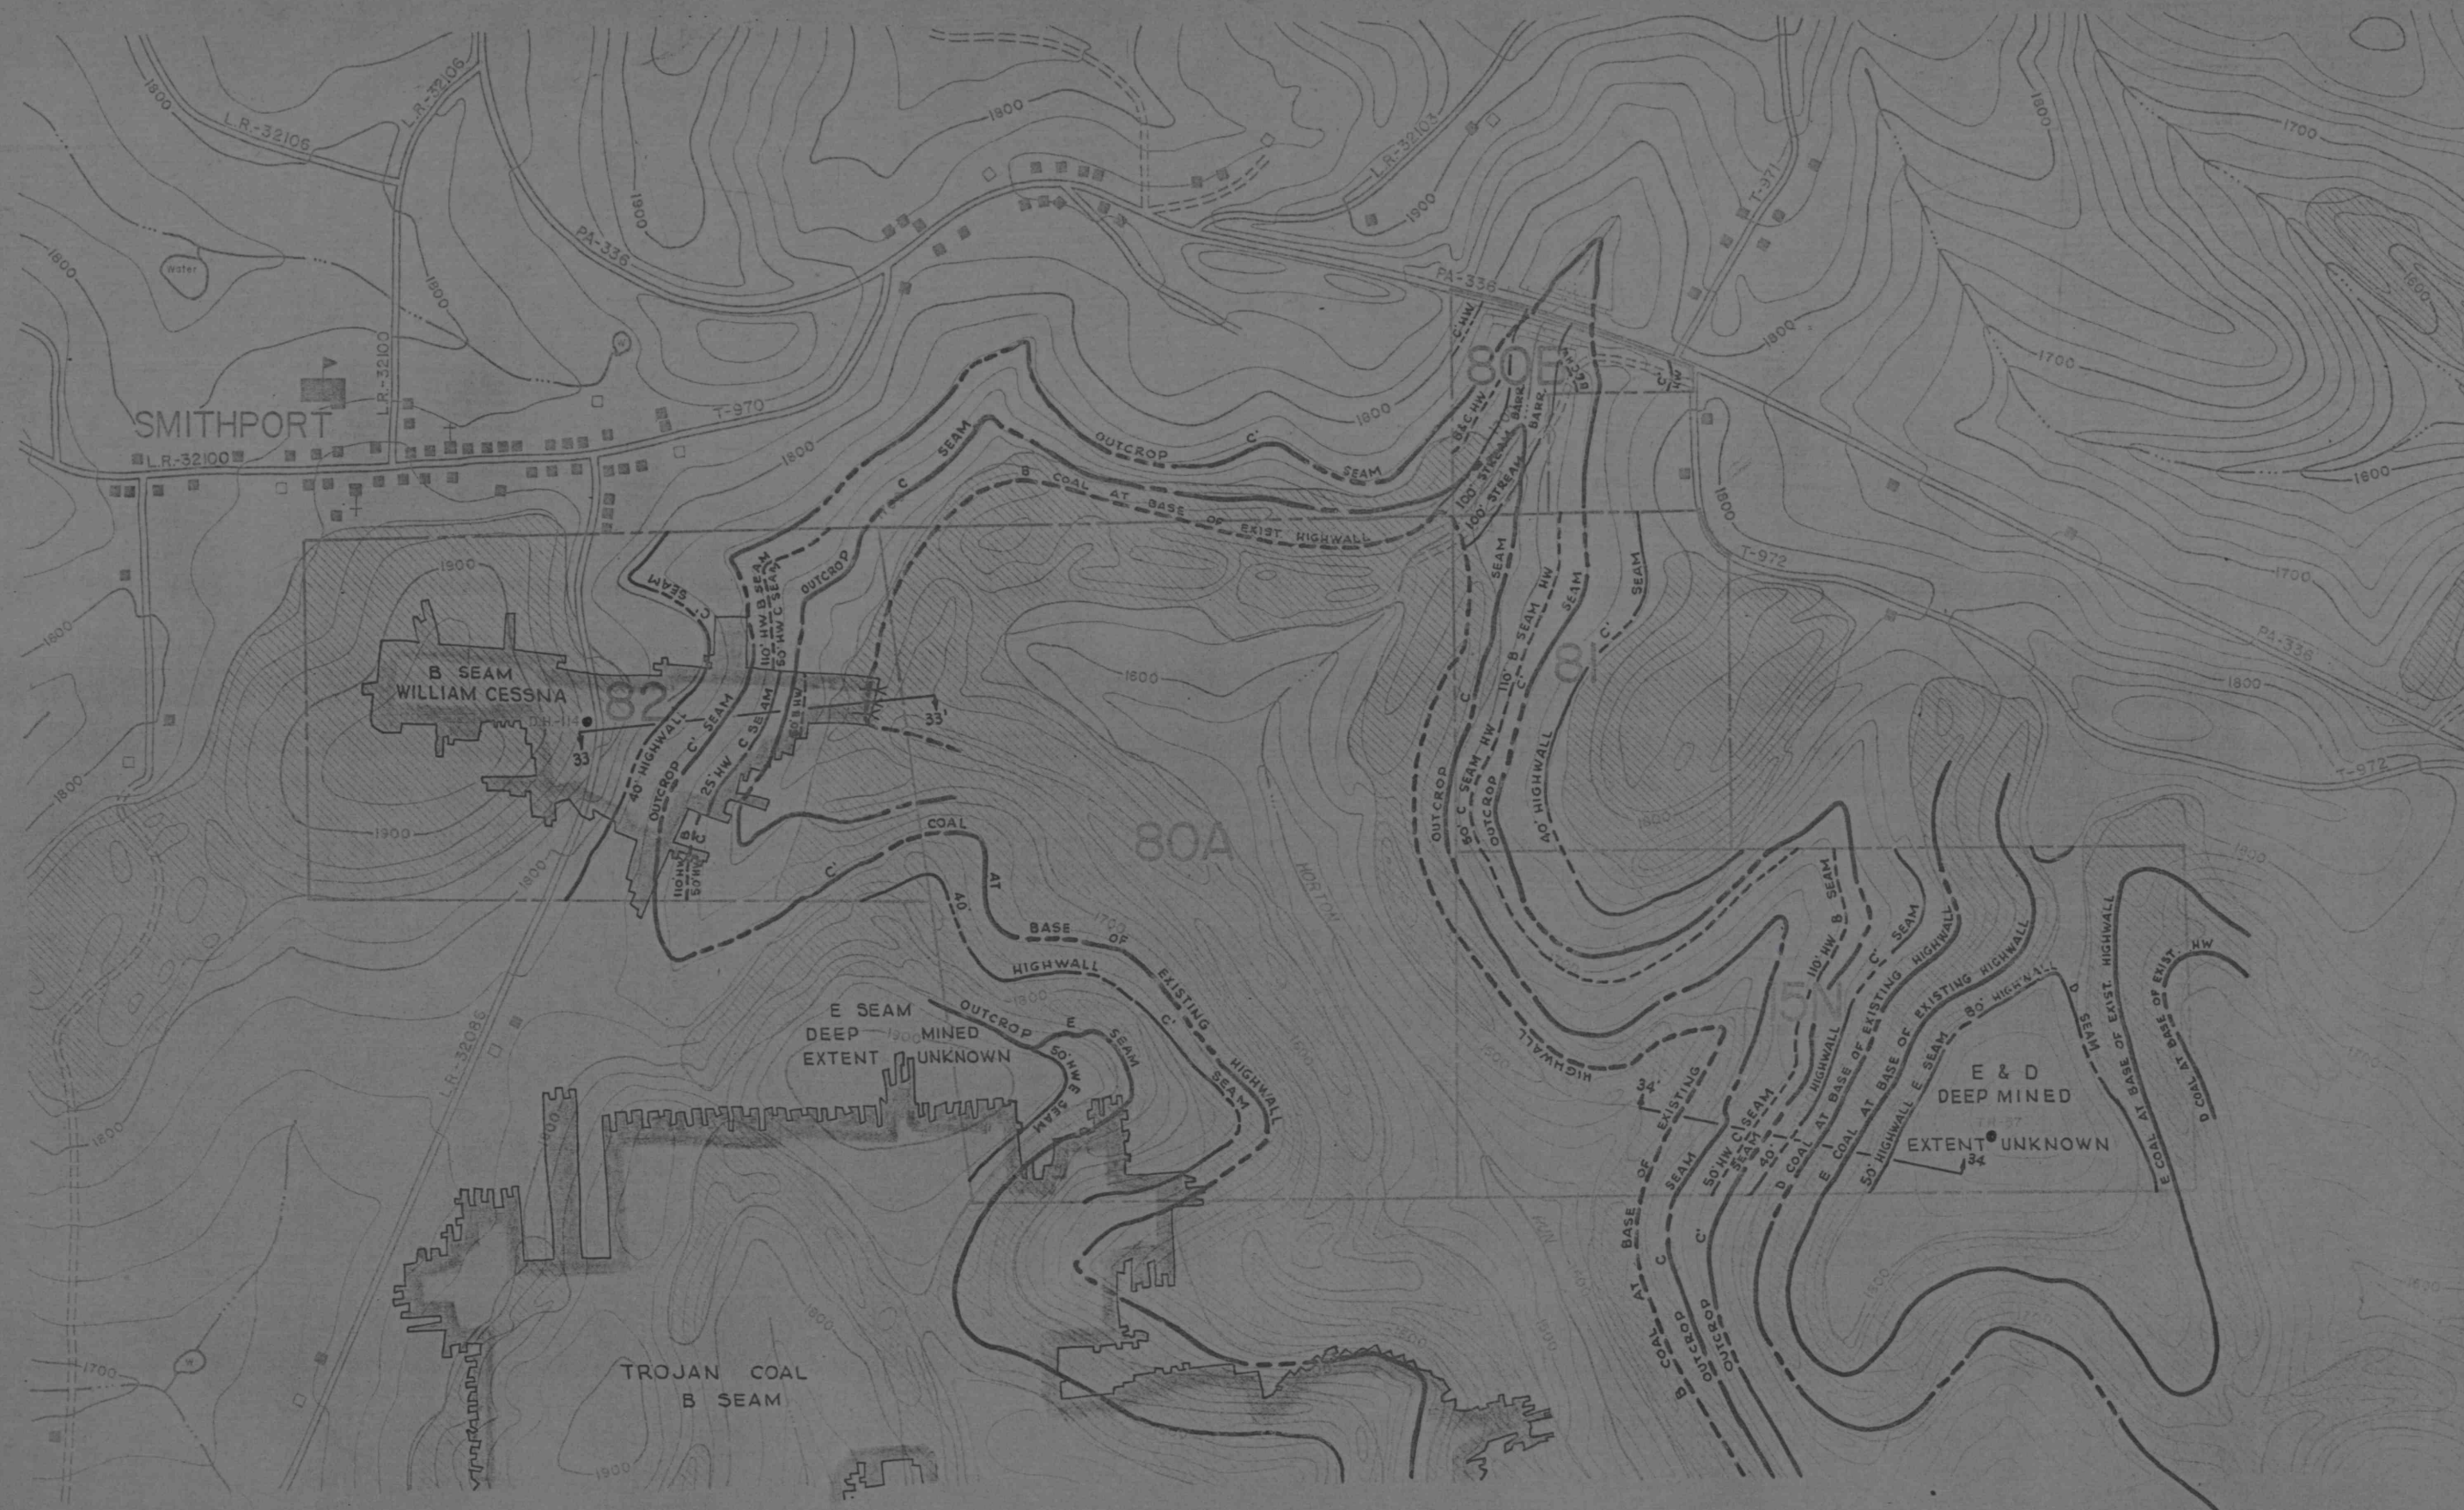

TRACT NO.	ACREAGE	CONDITIONS OF CONTROL
15N	108.75	OWN SURFACE LEASE ALL COAL
80A	156.00	LEASE SURFACE, B COAL, AND ABOVE
80B	17.00	"
81	38.00	LEASE SURFACE, AND ALL COAL
82	95.00	FEE

LANDS OF
THE ARCADIA CO., INC.
SITUATE
BANKS TOWNSHIP
INDIANA COUNTY, PA.

WILLIAM BOBSON & FOREMAN, INC.
CONSULTING ENGINEERS
ALTOONA, PENNSYLVANIA