




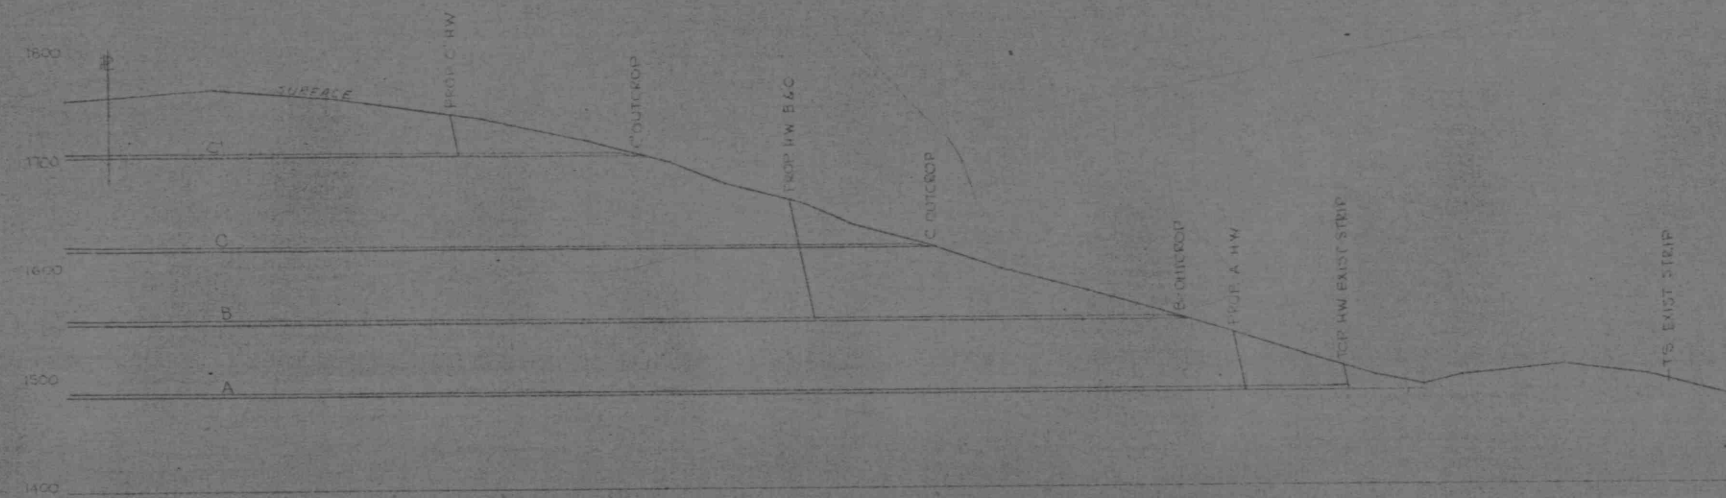


SECTION 1-1'

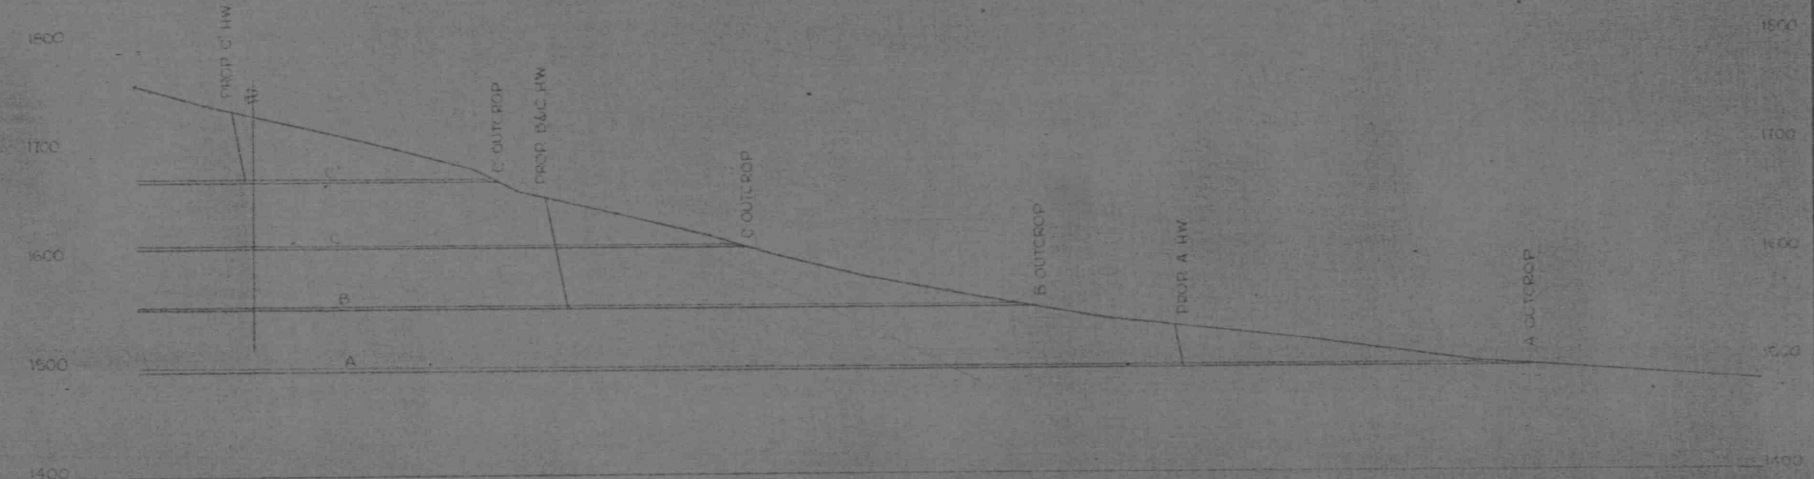

SECTION 3-3'

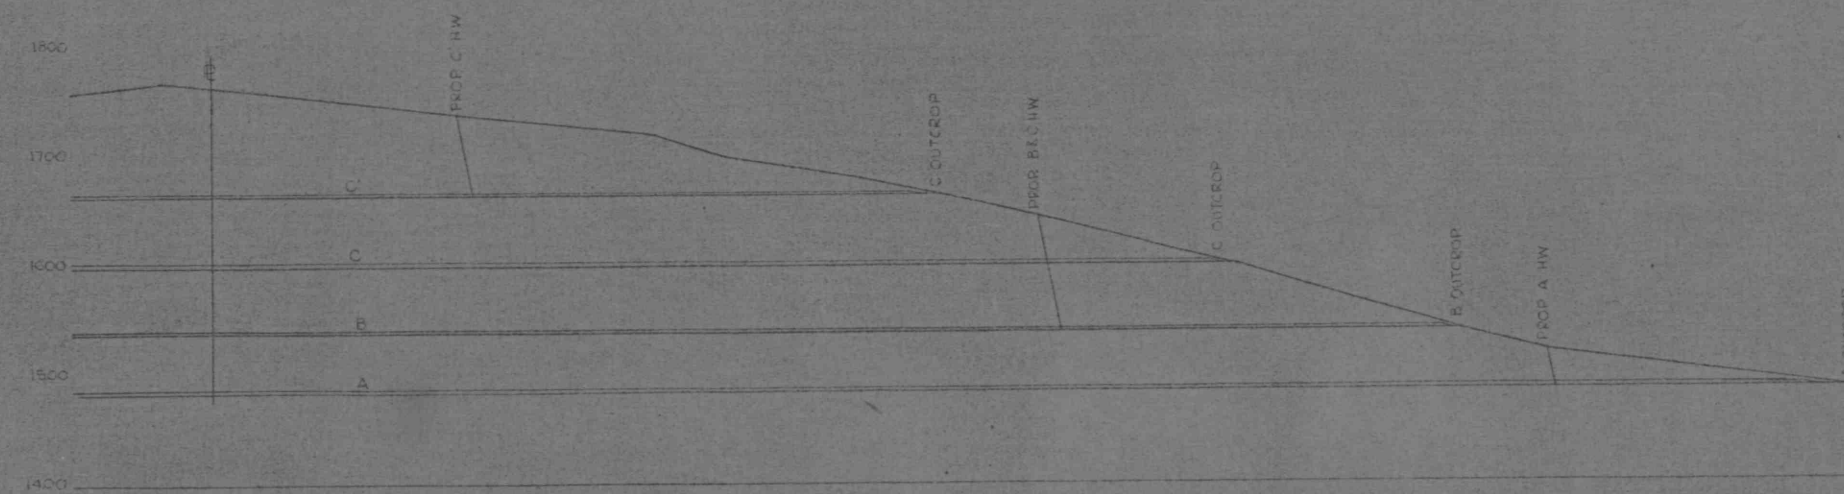

SECTION 2-2'

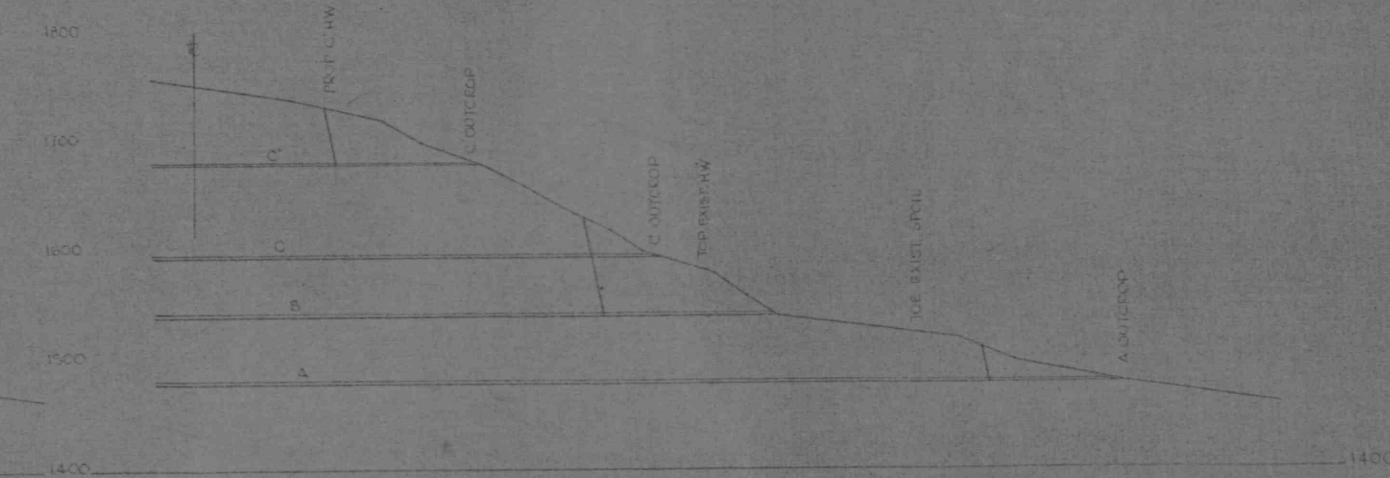

SECTION 4-4'

CROSS SECTIONS
LANDS OF
THE ARCADIA CO., INC.
SITUATE
BANKS TWP., CANOE TWP., GRANT TWP.,
AND
MONTGOMERY TWP.,
INDIANA COUNTY PA.

SCALE 1"=100' **GWIN, DOBSON & FOREMAN, INC.** SHEET NO. **A 2**
CONSULTING ENGINEERS
ALTOONA - PENNSYLVANIA