
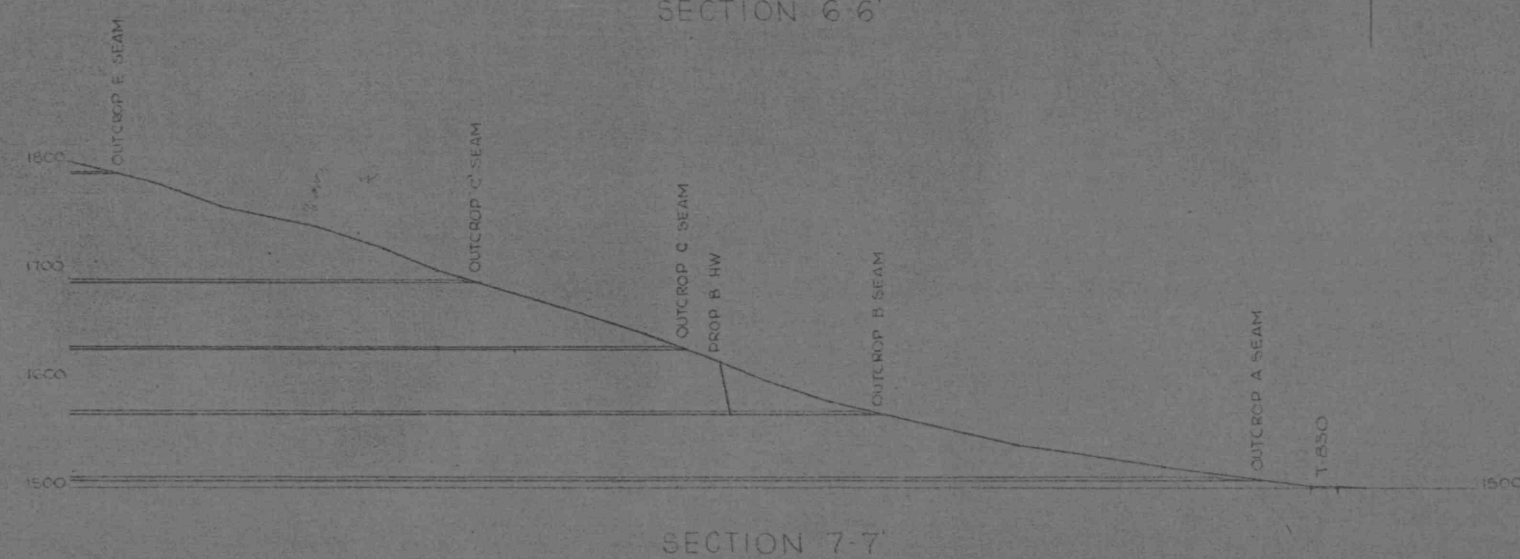
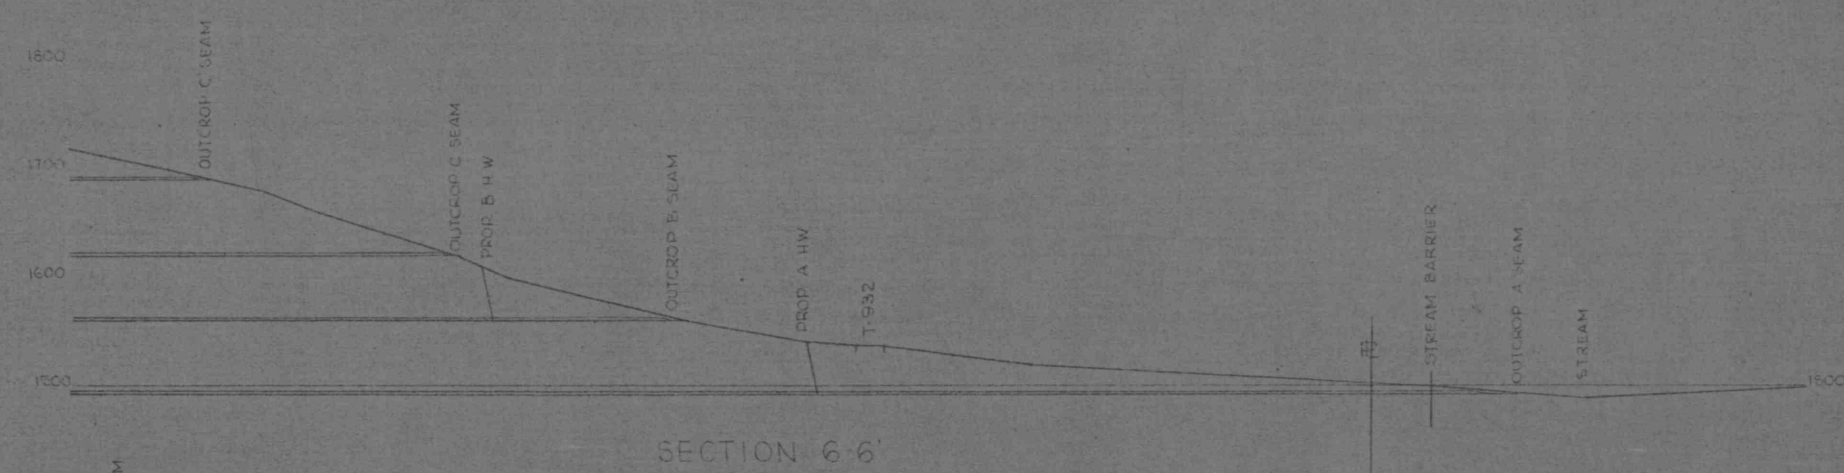


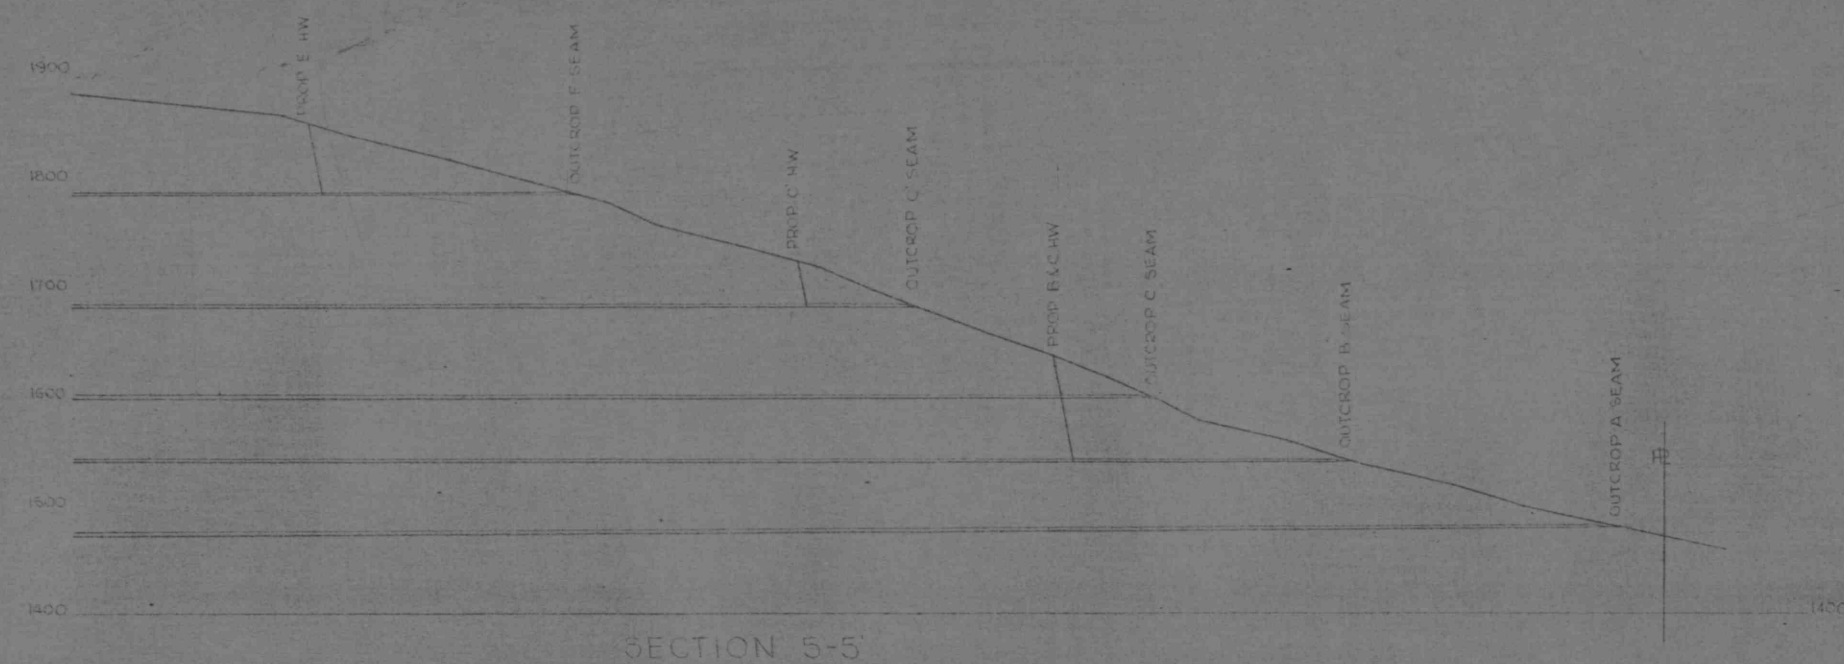

CROSS SECTIONS
LANDS OF
THE ARCADIA CO., INC.
SITUATE
GRANT TWP.
INDIANA COUNTY, PA.

SCALE 1"=100' GWIN, DOBSON & FOREMAN, INC.
CONSULTING ENGINEERS
ALTOONA - PENNSYLVANIA

SHEET NO.
B 3