
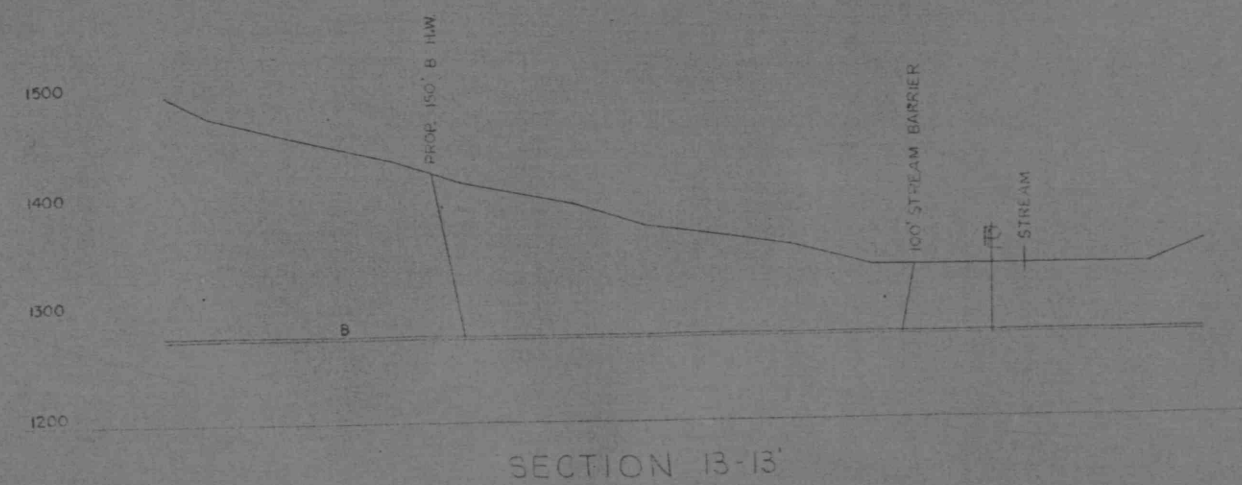
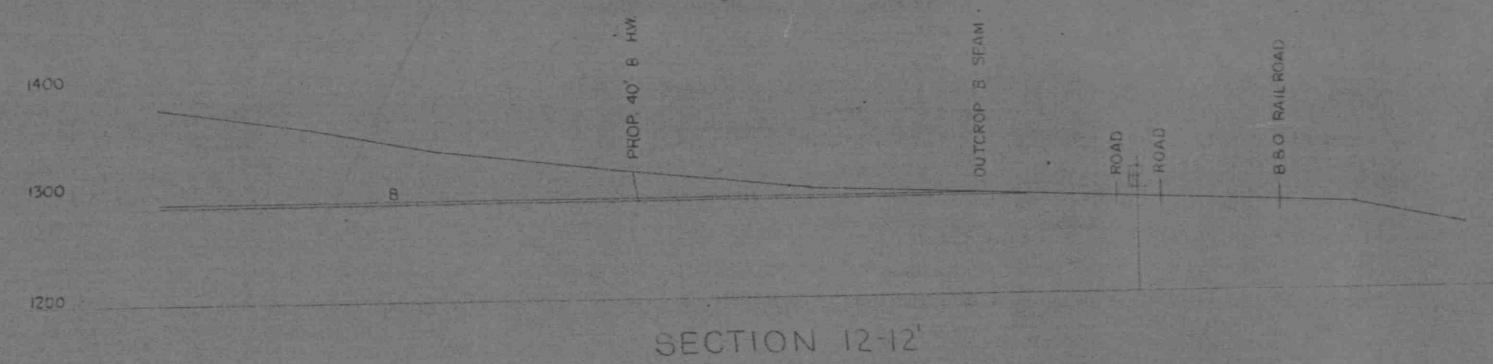


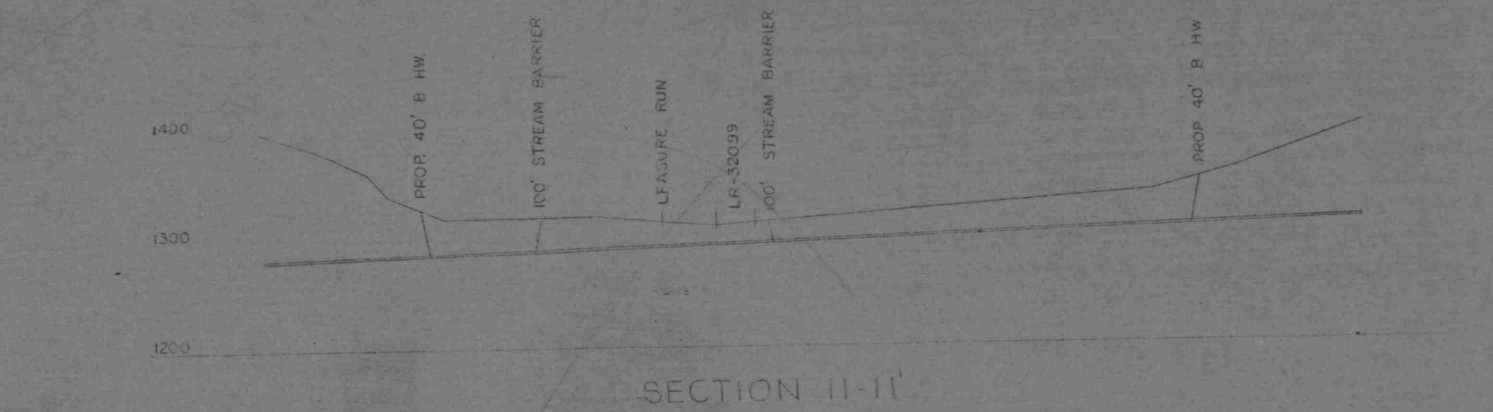

CROSS SECTIONS
LANDS OF
THE ARCADIA CO., INC.
SITUATE
EAST MAHONING & CANOE TOWNSHIPS.
INDIANA COUNTY, PA.

SCALE 1"=100'	GWIN, DOBSON & FOREMAN, INC. CONSULTING ENGINEERS ALTOONA, PENNSYLVANIA	SHEET NO. D 5
------------------	--	------------------