
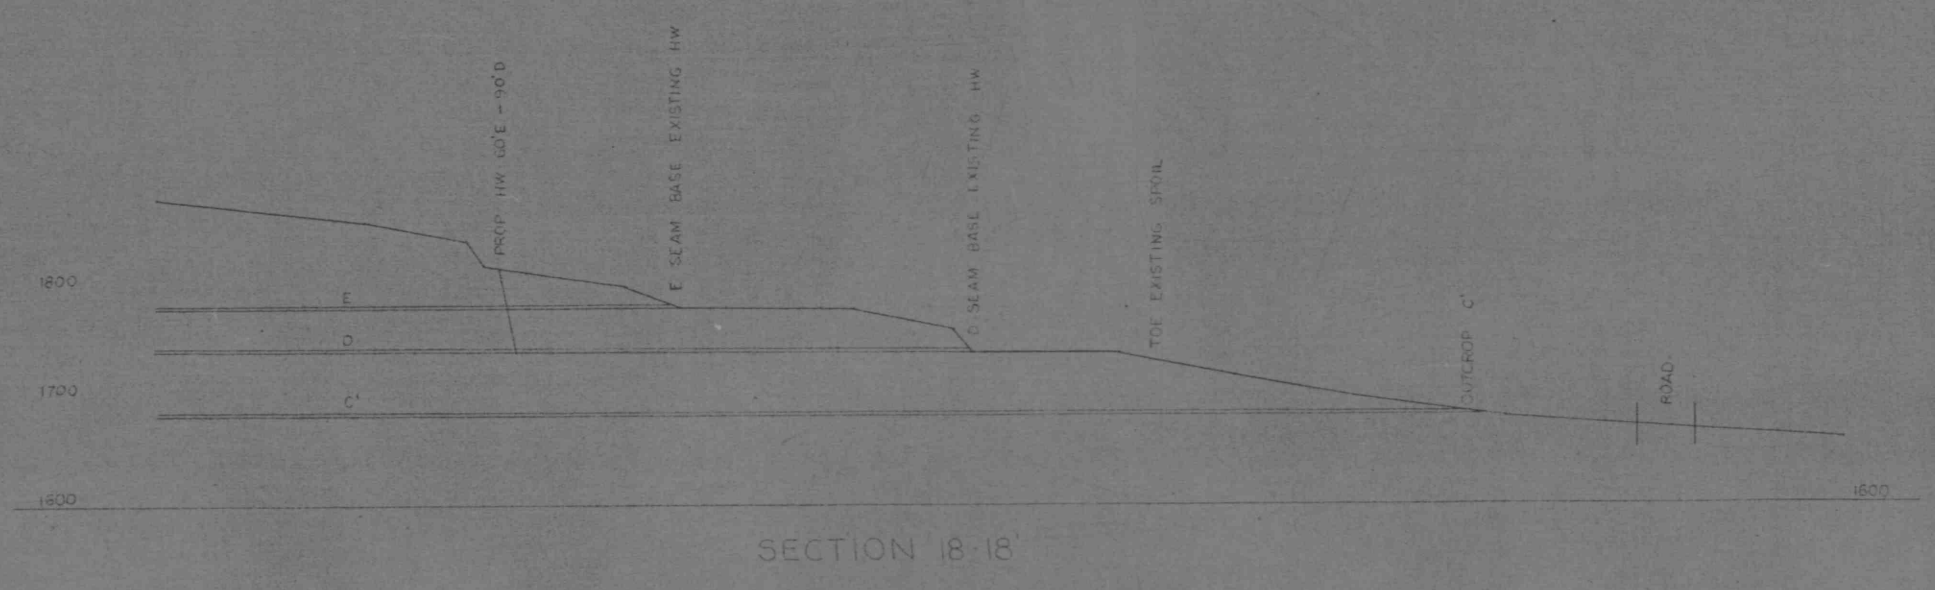
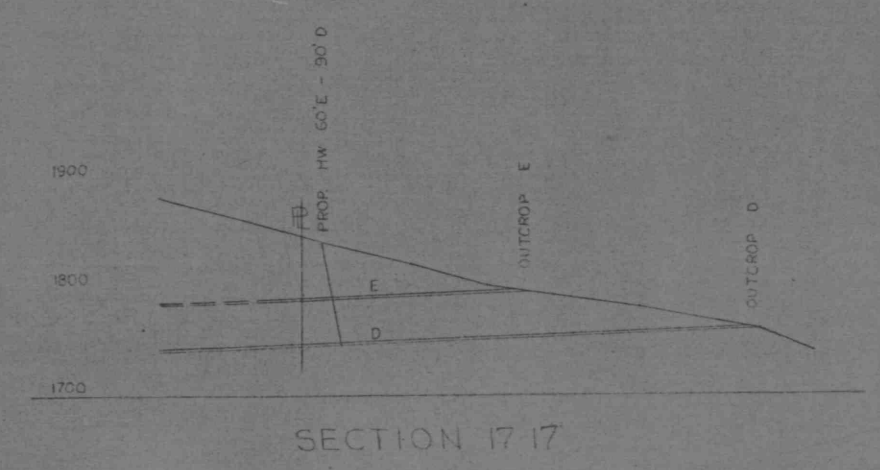
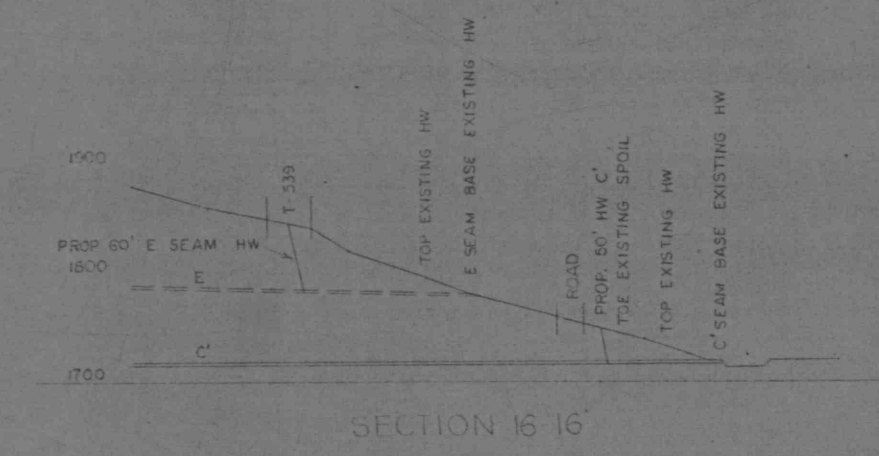
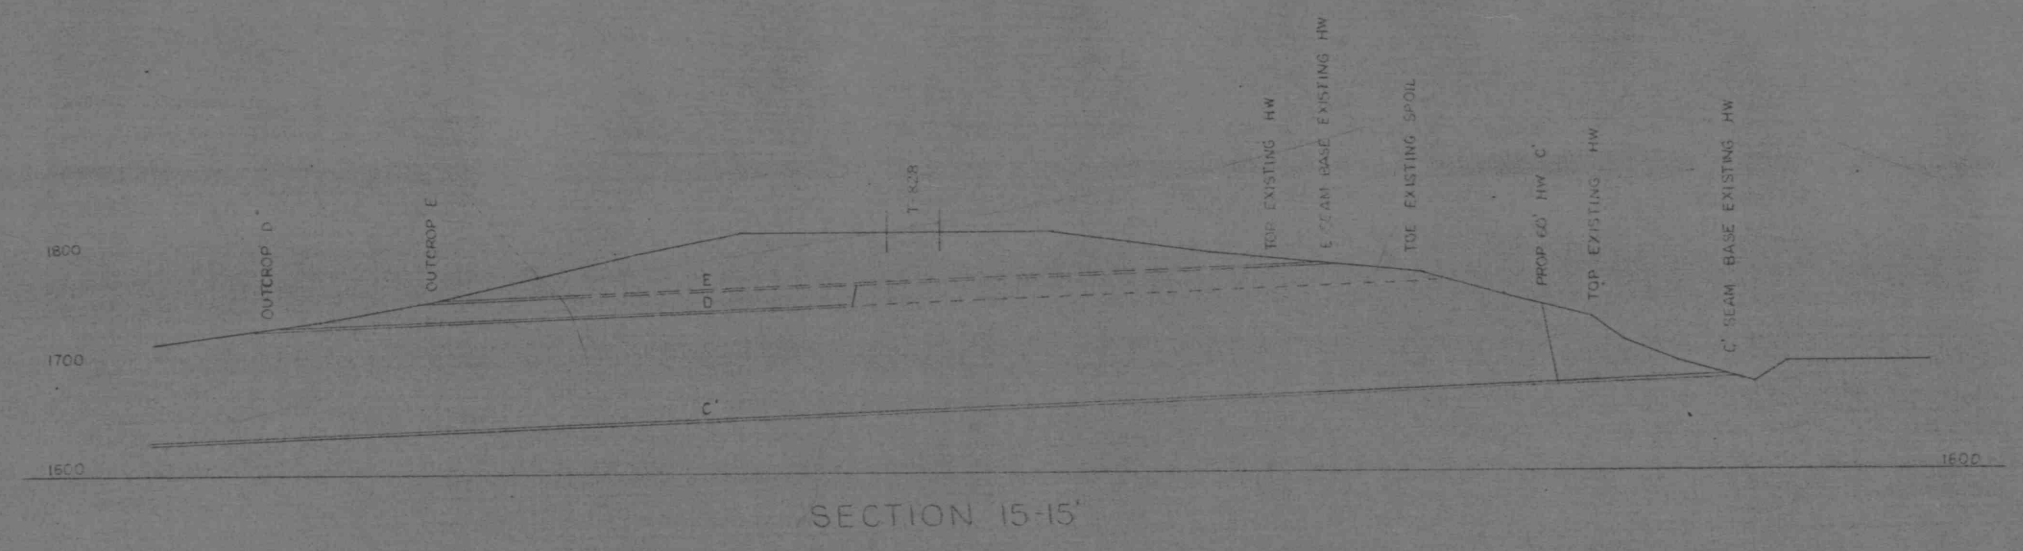


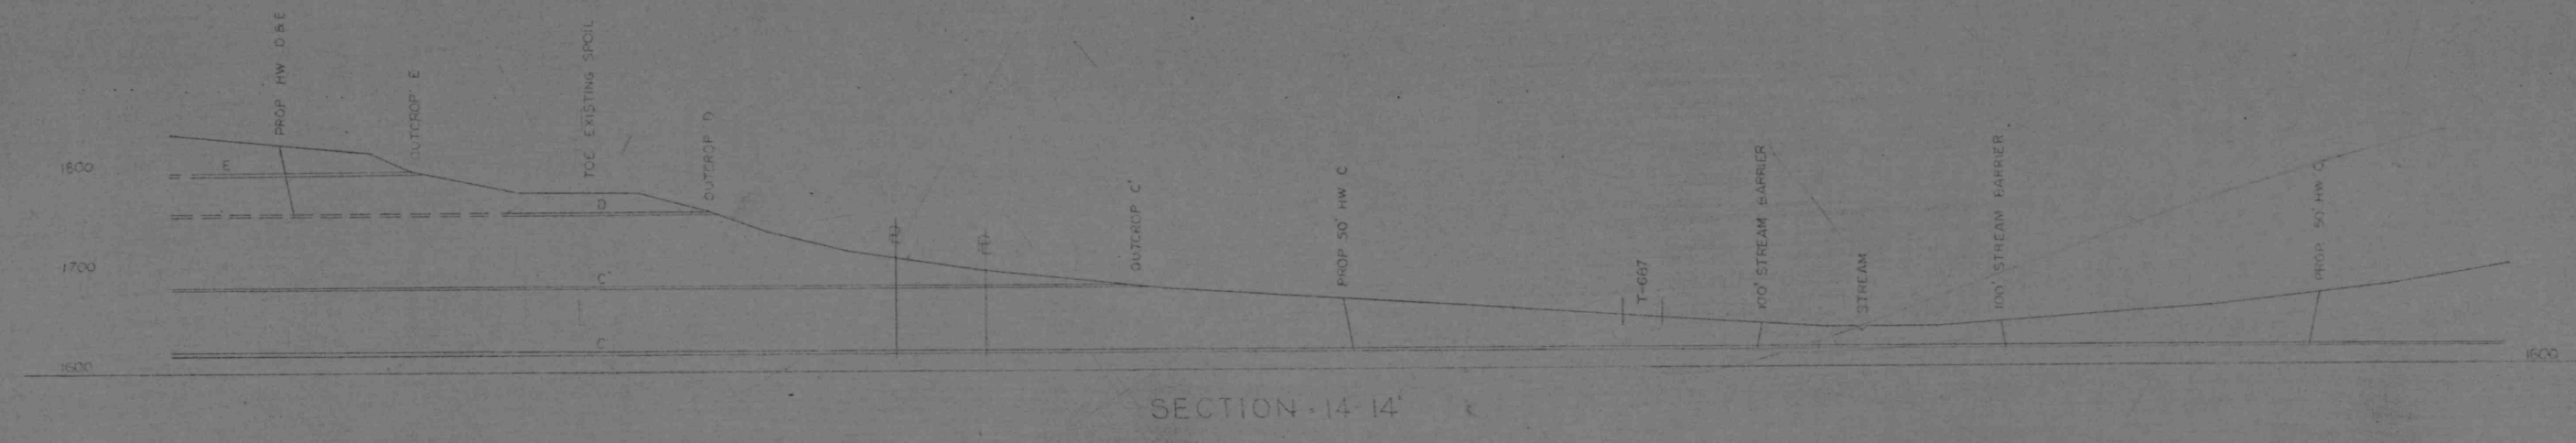

CROSS SECTIONS LANDS OF THE ARCADIA CO., INC. SITUATE BANKS & MONTGOMERY TOWNSHIPS INDIANA COUNTY, PA.		
SCALE 1" = 100'	GWIN, DOBSON & FOREMAN, INC. CONSULTING ENGINEERS ALTOONA, PENNSYLVANIA	SHEET NO. E 6