




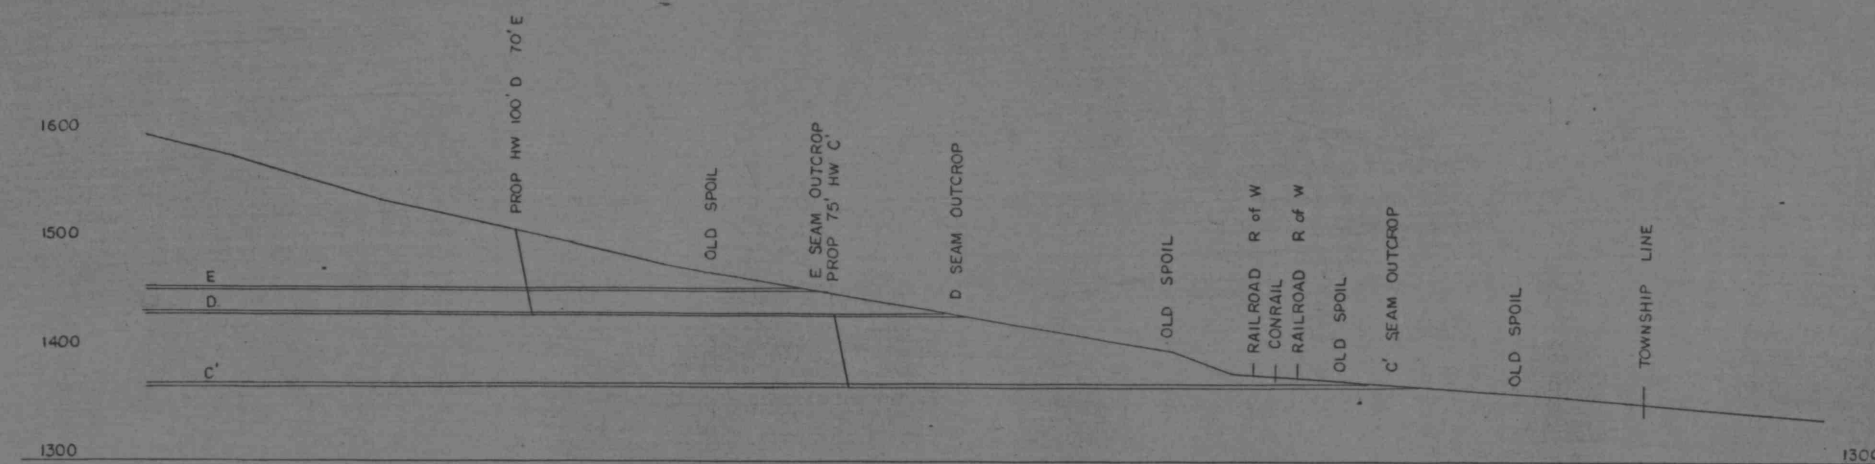

SECTION 43-43'

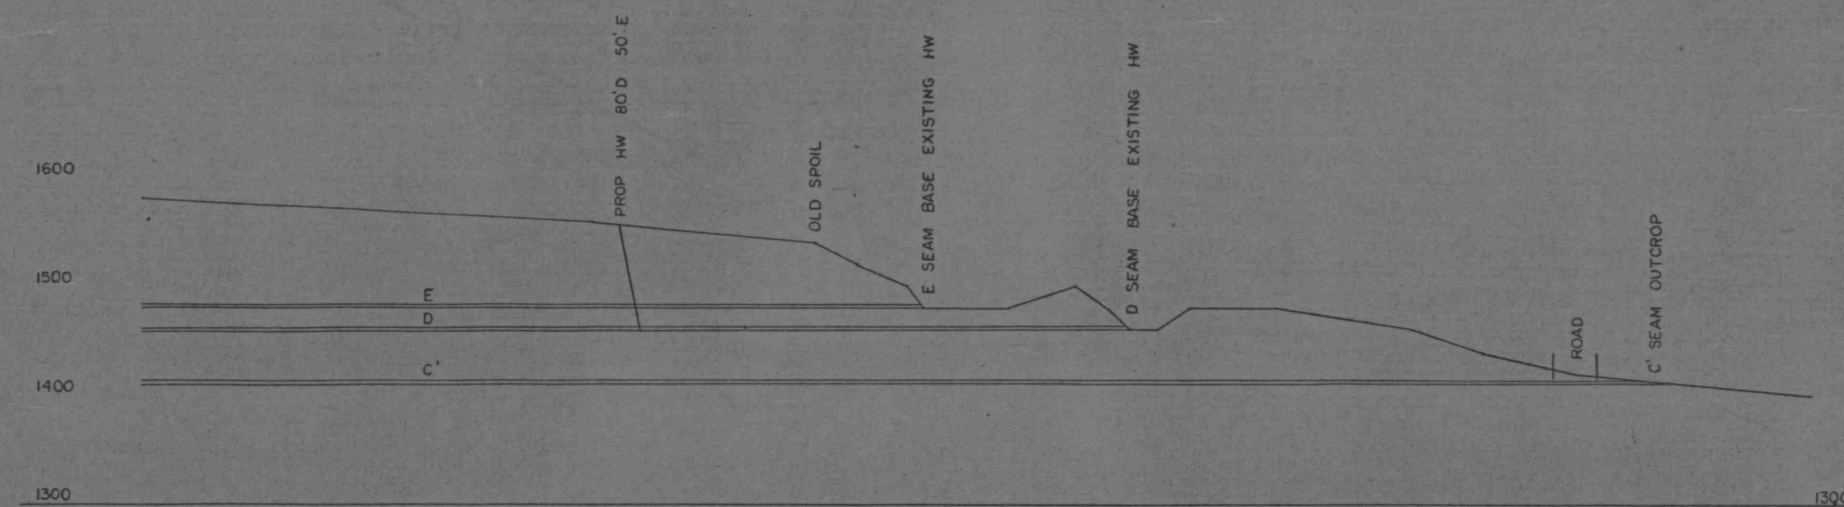

SECTION 44-44'

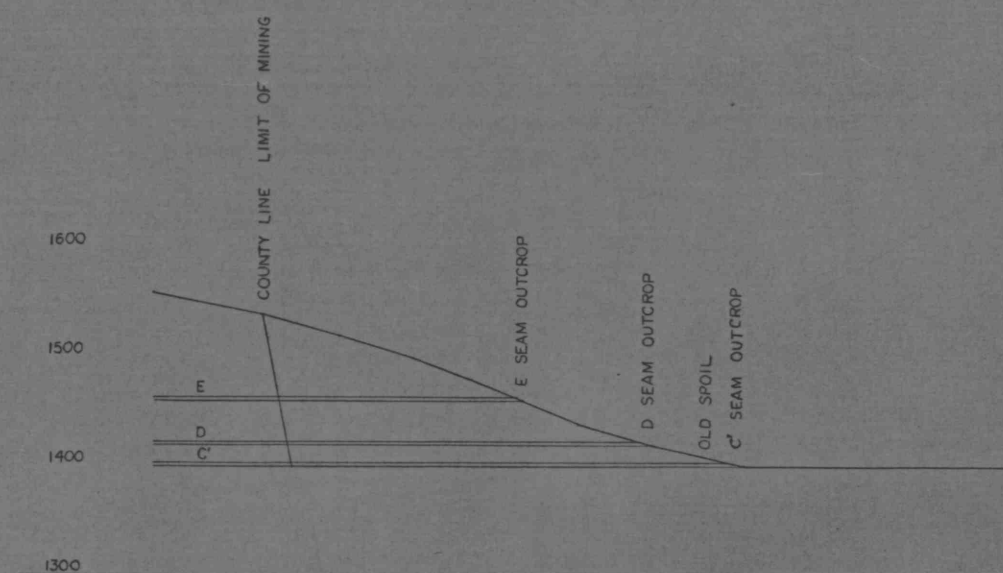

SECTION 45-45'

CROSS SECTIONS
LANDS OF
THE ARCADIA CO., INC.
SITUATE
GLEN CAMPBELL BORO. & BANKS TWP, INDIANA CO.
BURNSIDE TWP, CLEARFIELD CO., PA.

SCALE	GWIN, DOBSON & FOREMAN, INC. CONSULTING ENGINEERS ALTOONA · PENNSYLVANIA	SHEET NO.
1" = 100'		016

PR 5679-975