



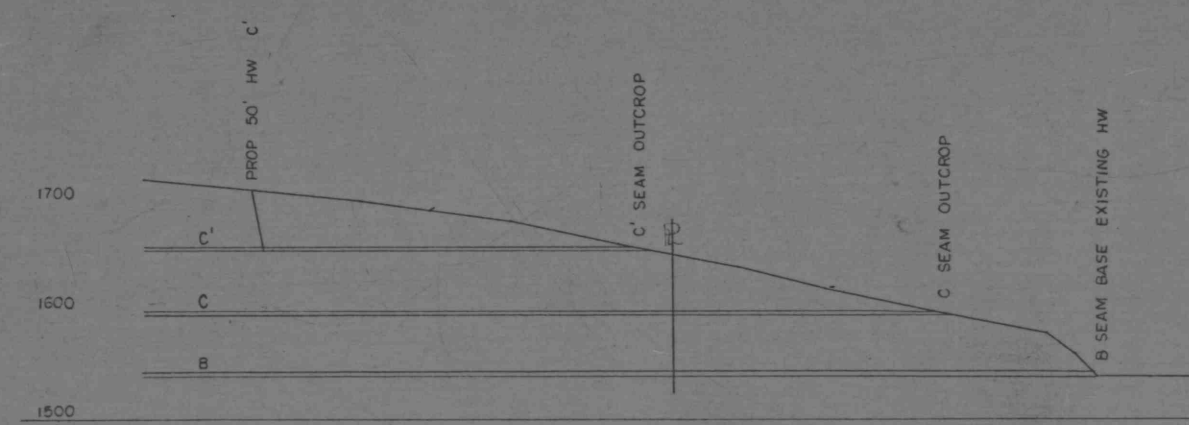

SECTION 48-48'

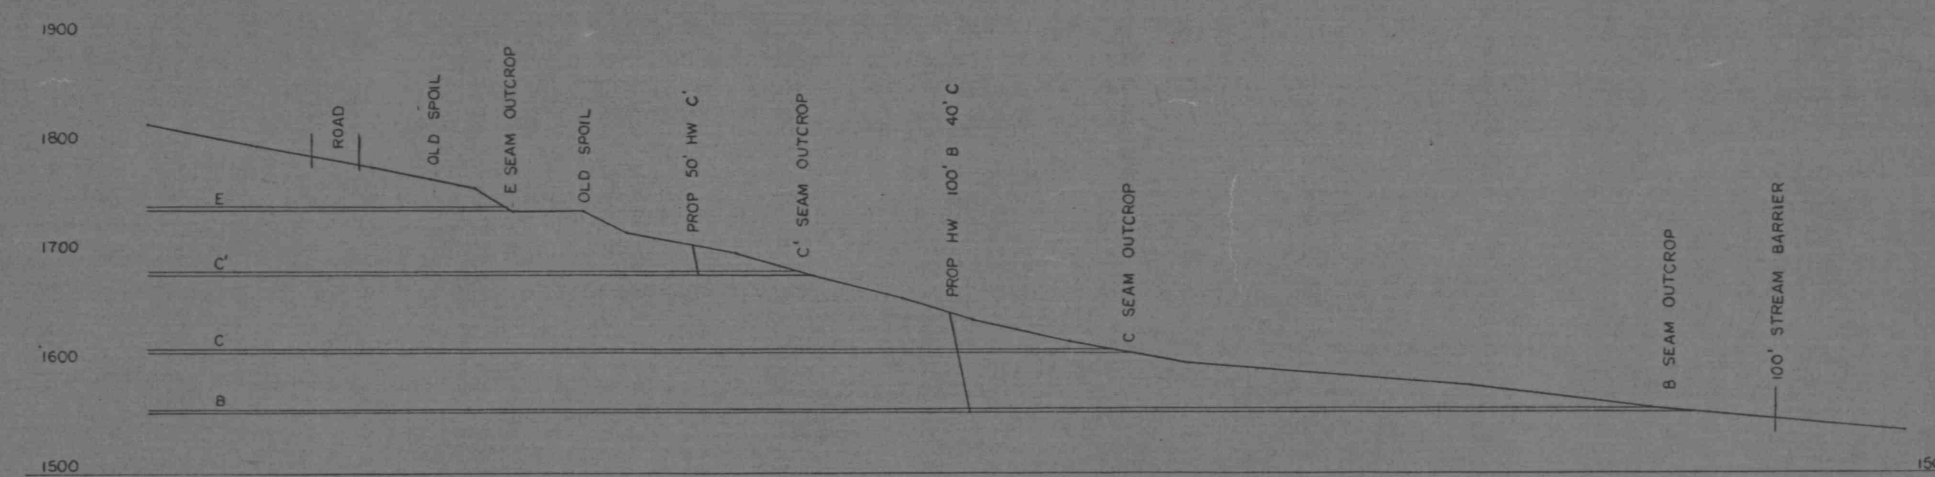

SECTION 49-49'

CROSS SECTIONS
LANDS OF
THE ARCADIA CO., INC.

SITUATE
BANKS TWP., CANOE TWP., GRANT TWP.,
MONTGOMERY TWP.,
INDIANA COUNTY, PA.

SCALE	GWIN, DOBSON & FOREMAN, INC.	SHEET NO.
1" = 100'	CONSULTING ENGINEERS ALTOONA · PENNSYLVANIA	Q 10

ARCADIA
COMPANY
LANDS
3