


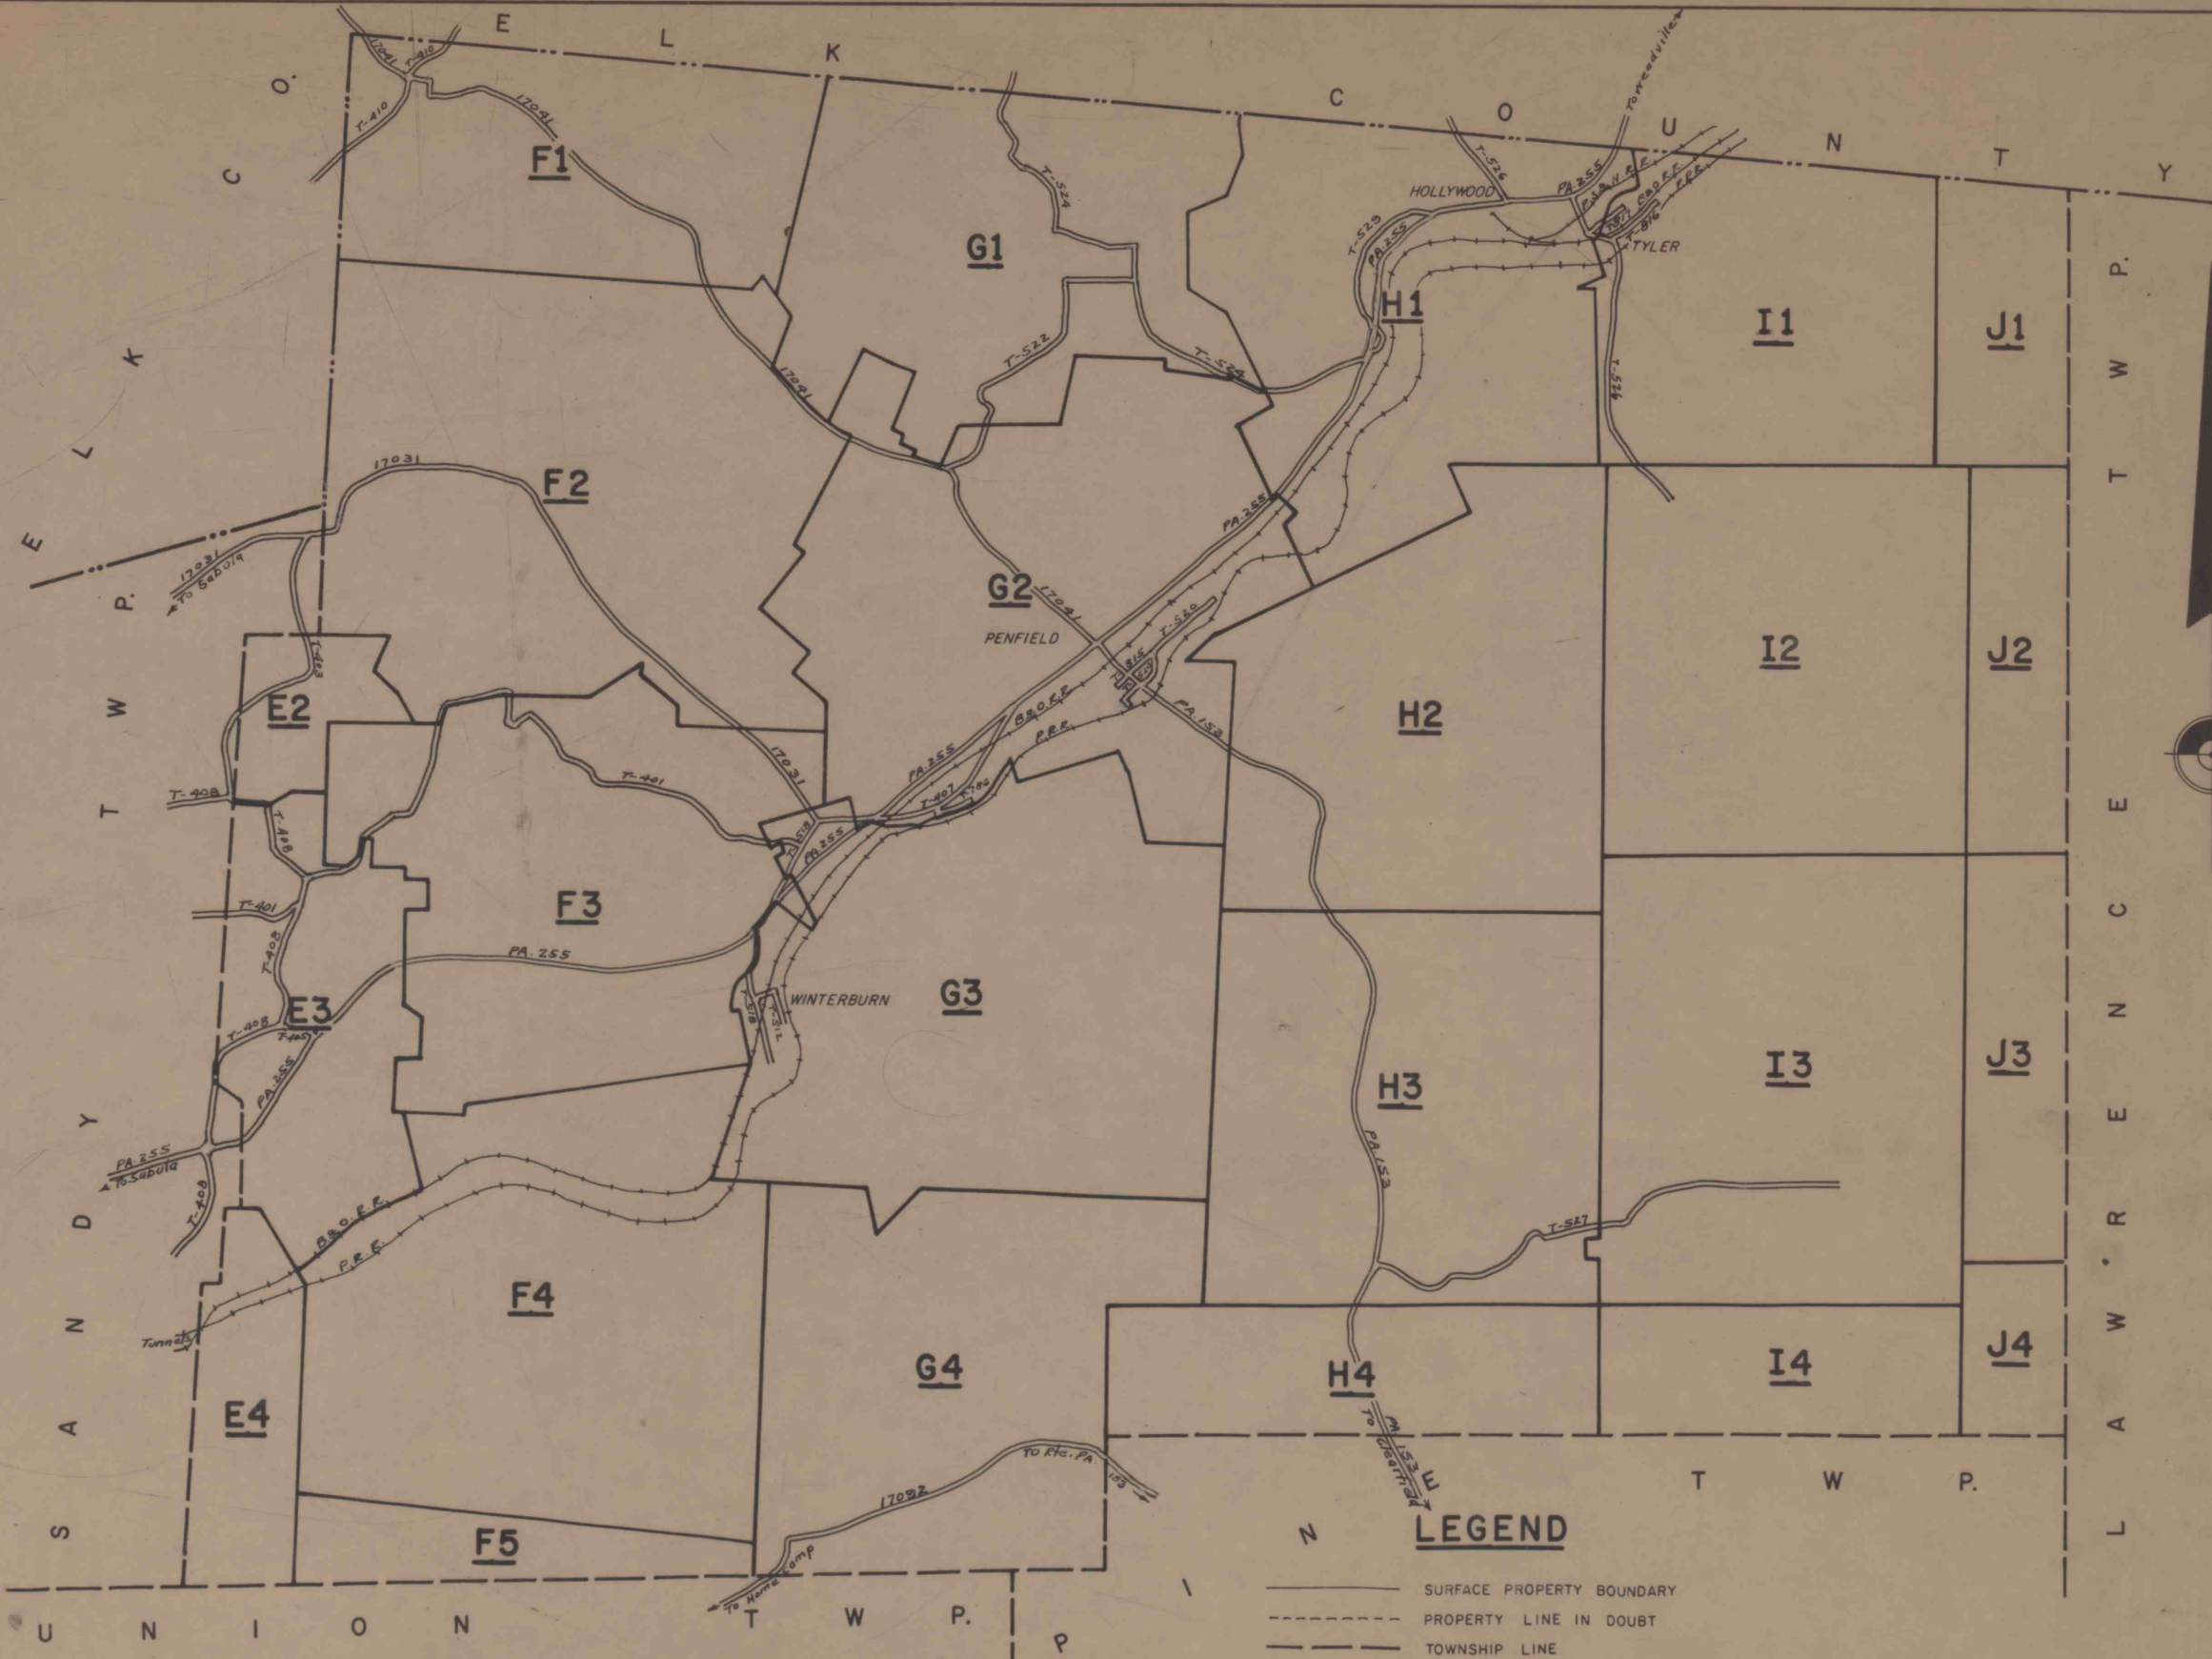

CONTENTS

MAPS	LOCATION OF ENLARGEMENTS	PAGE	MAPS	LOCATION OF ENLARGEMENTS	PAGE
INDEX MAP		1	I3, J3		18
E2, F5		2	456,457,458,459,460		19
E3, E4		3	H1-466, I1-696		20
F1		4			
F2		5			
F3		6			
F4		7			
G1		8			
G2	456,457,458,459,460	9			
G3		10			
G4		11			
H1	466	12			
H2		13			
H3		14			
H4, I4, J4		15			
I1, J1	I1-696	16			
I2, J2		17			

COMMUNITY	MAPS
HOLLYWOOD	466
PENFIELD	456,457,458,459,460
TYLER	696

LEGEND

- SURFACE PROPERTY BOUNDARY
- PROPERTY LINE IN DOUBT
- TOWNSHIP LINE
- CONTROL AREA LINE
- PROPERTY OR AREA CROSSES ROAD, STREAM, LINE, RAILROAD, ETC.
- SURFACE PROPERTY OWNERSHIP - IMPROVED CIRCLE OMITTED SOMETIMES - LACK OF SPACE
- SURFACE PROPERTY OWNERSHIP - UNIMPROVED
- LOCATION OF SEPARATELY ASSESSED IMPROVEMENT, SUCH AS, HOUSE, COAL TIPPLE, CAMP, SERVICE STATION, SAWMILL, TRAILER, ETC.
- ENLARGED AREA IDENTIFICATION NUMBER
- TOWNSHIP ROAD
- LEGISLATIVE RTE. STATE HWY. SYSTEM
- STATE HIGHWAY
- UNITED STATES HIGHWAY SYSTEM
- TAX DISTRICT NUMBER
- PAGE NUMBER
- WARRANT LINE
- WARRANT NUMBERS
- COUNTY LINE

NOTICE
This map has been prepared, as required by law, for Tax Assessment purposes ONLY. It has been compiled from records in the office of the Recorder of Deeds, the office of the Board of Assessment and Revision of Taxes, the offices of collaborating engineers, and, in some cases, from field work.
The Clearfield County Board of Assessment and Revision of Taxes

INDEX MAP OF HUSTON TOWNSHIP CLEARFIELD COUNTY PENNSYLVANIA

SCALE 1"=3000' AD-1958
MAPS NO. E2,E3,E4, F1,F2,F3,F4,F5, G1,G2,G3,G4, H1,H2,H3,H4, I1,I2,I3,I4, J1,J2,J3,J4