
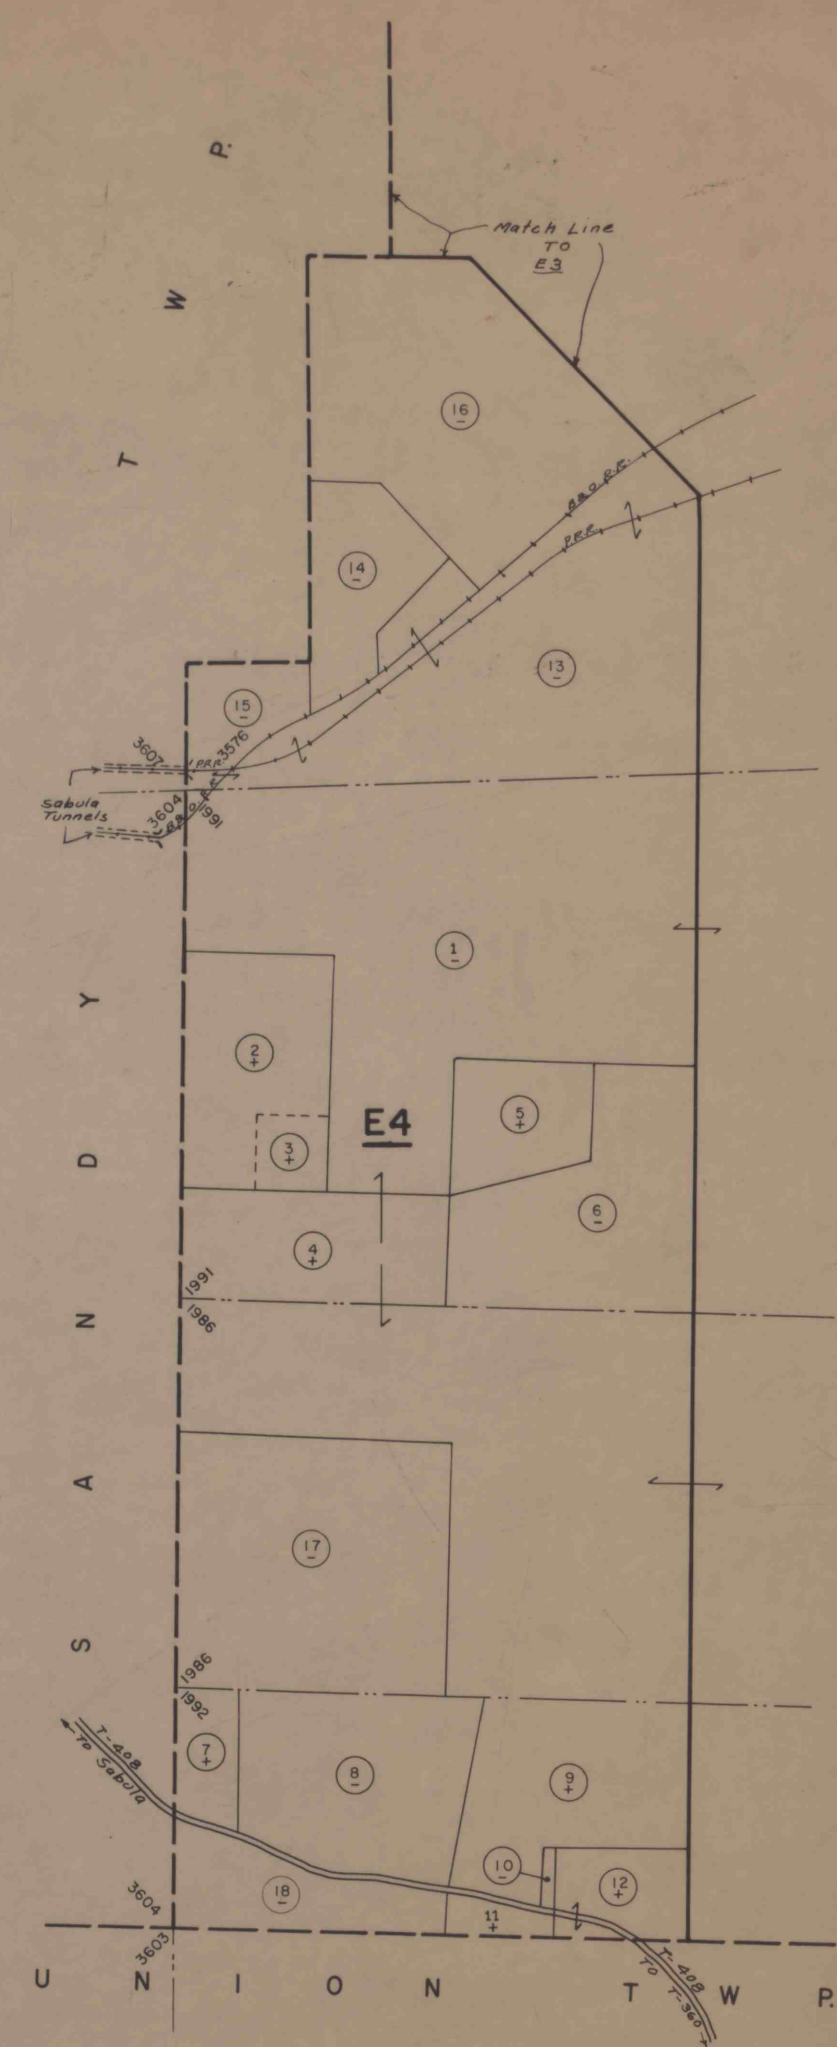


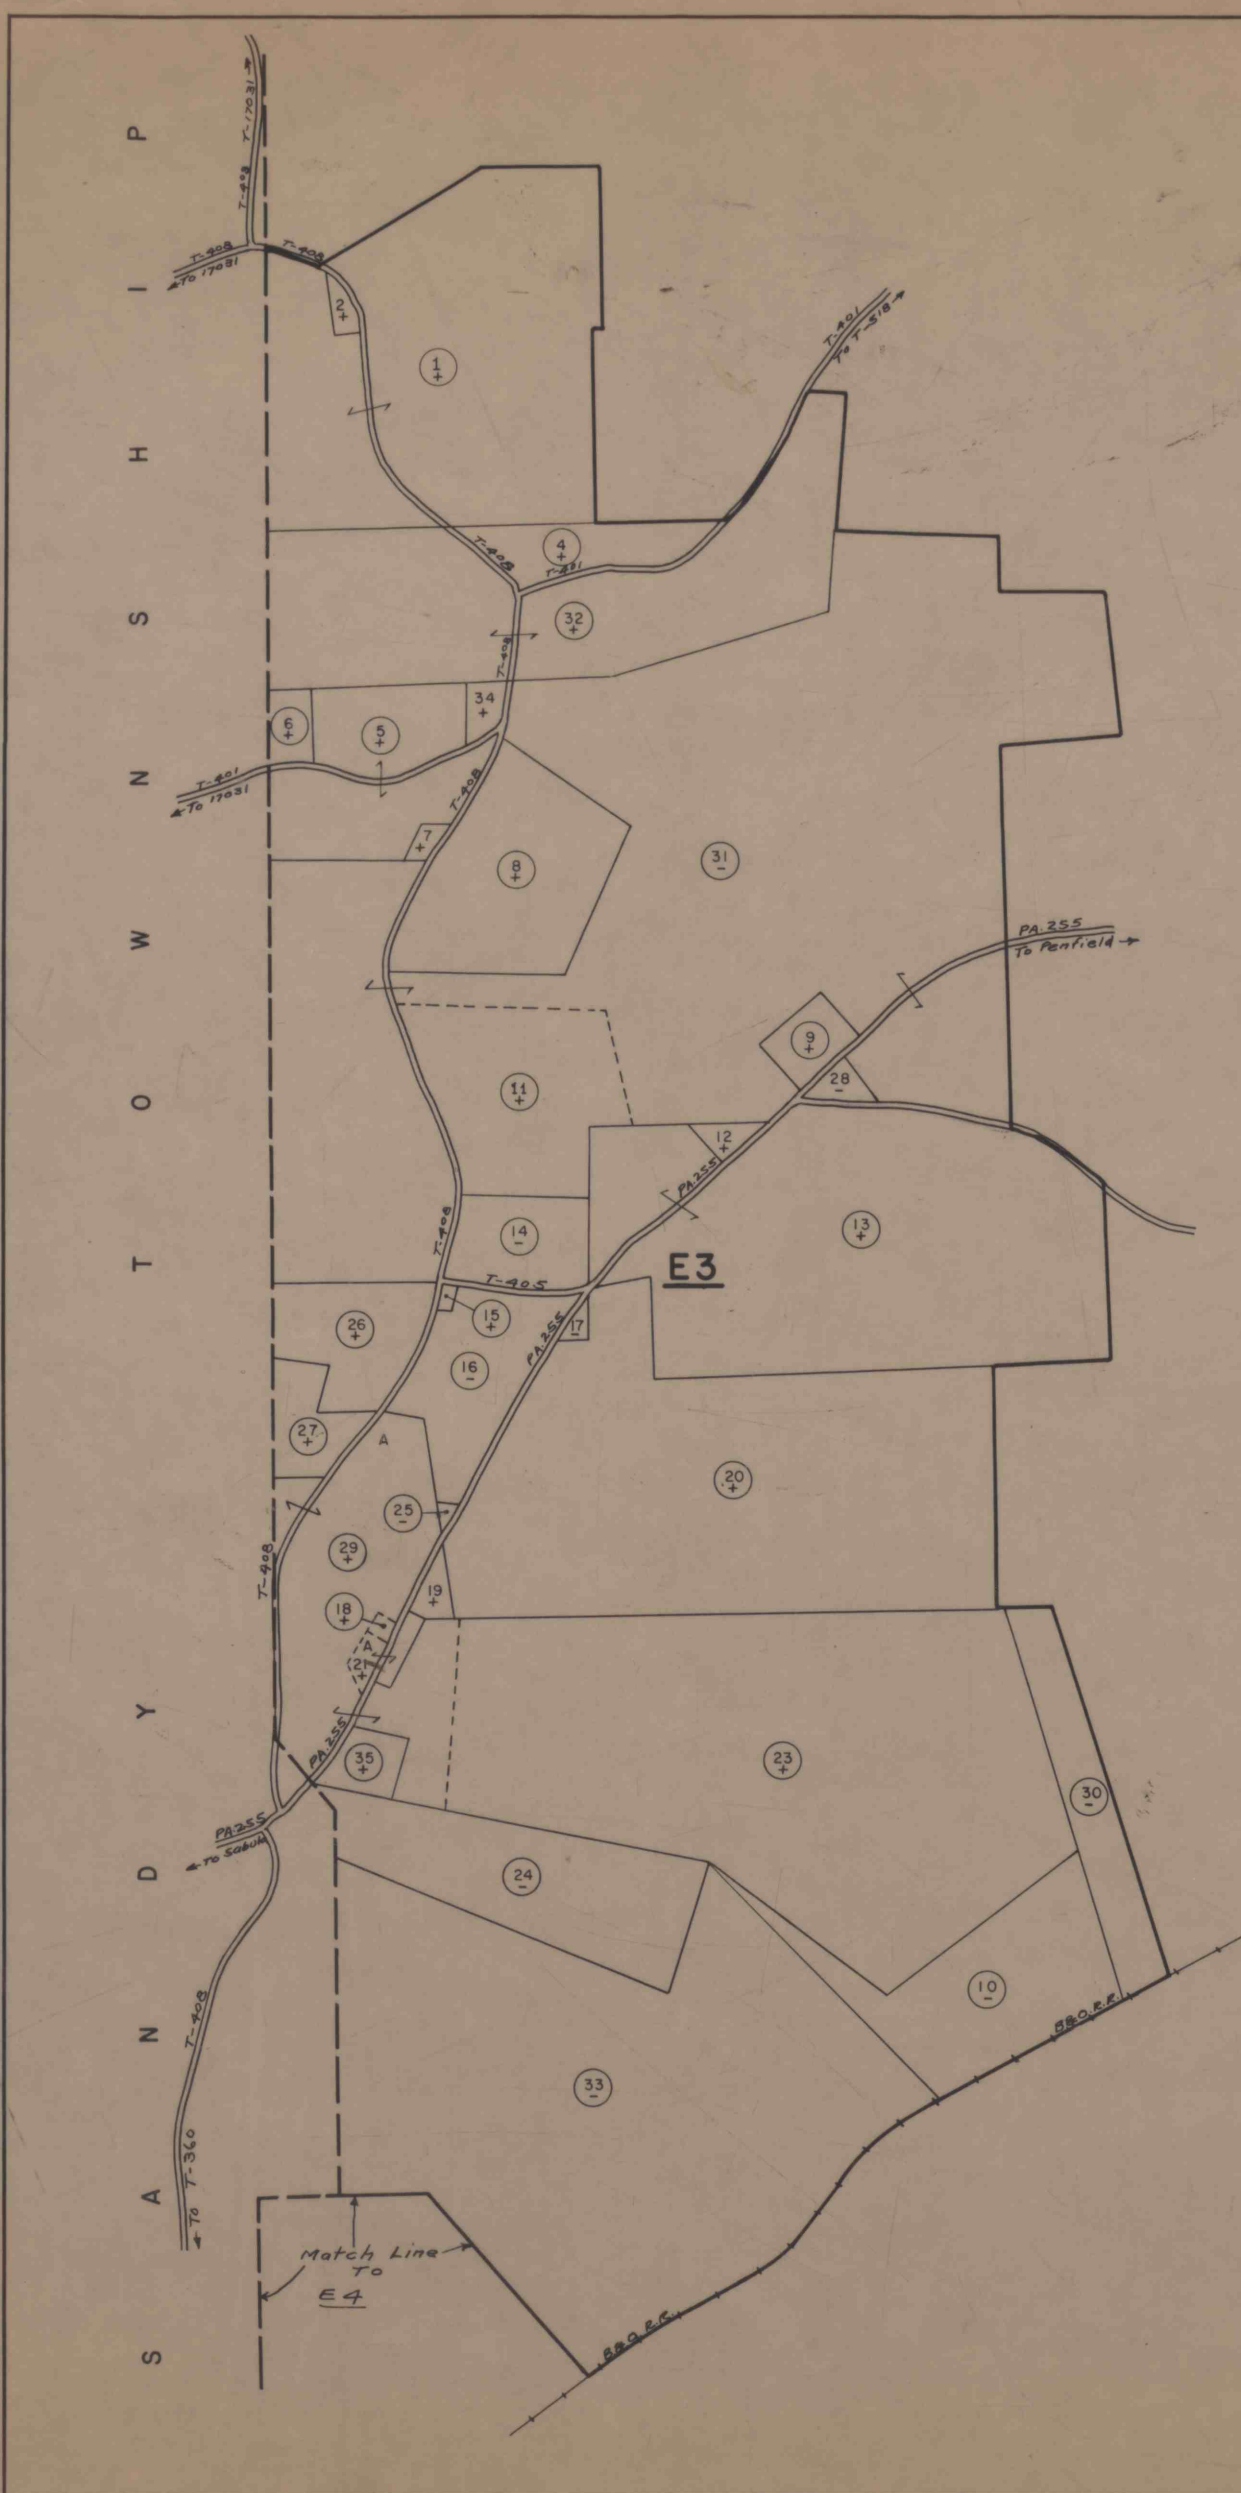

NOTICE  
This map has been prepared, as required by law, for Tax Assessment purposes ONLY. It has been compiled from records in the office of the Recorder of deeds, the office of the Board of Assessment and Revision of Taxes, the offices of collaborating engineers, and, in some cases, from field work.  
The Clearfield County Board of Assessment and Revision of Taxes

|                                                                        |          |
|------------------------------------------------------------------------|----------|
| ASSESSMENT MAP<br>HUSTON TOWNSHIP<br>CLEARFIELD COUNTY<br>PENNSYLVANIA |          |
| SCALE 1"=660'                                                          | AD-1958  |
|                                                                        | MAPS NO. |
|                                                                        | E3, E4   |