



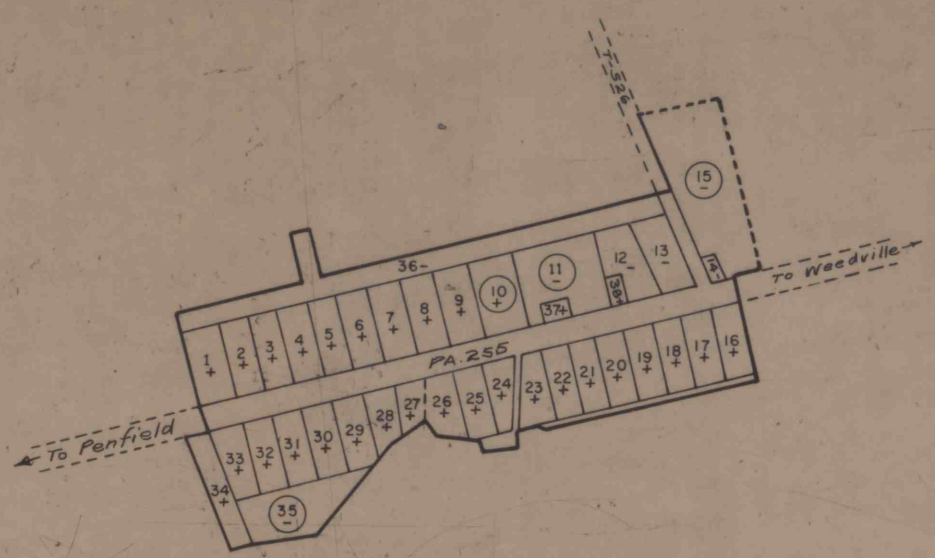

H1-466
HOLLYWOOD

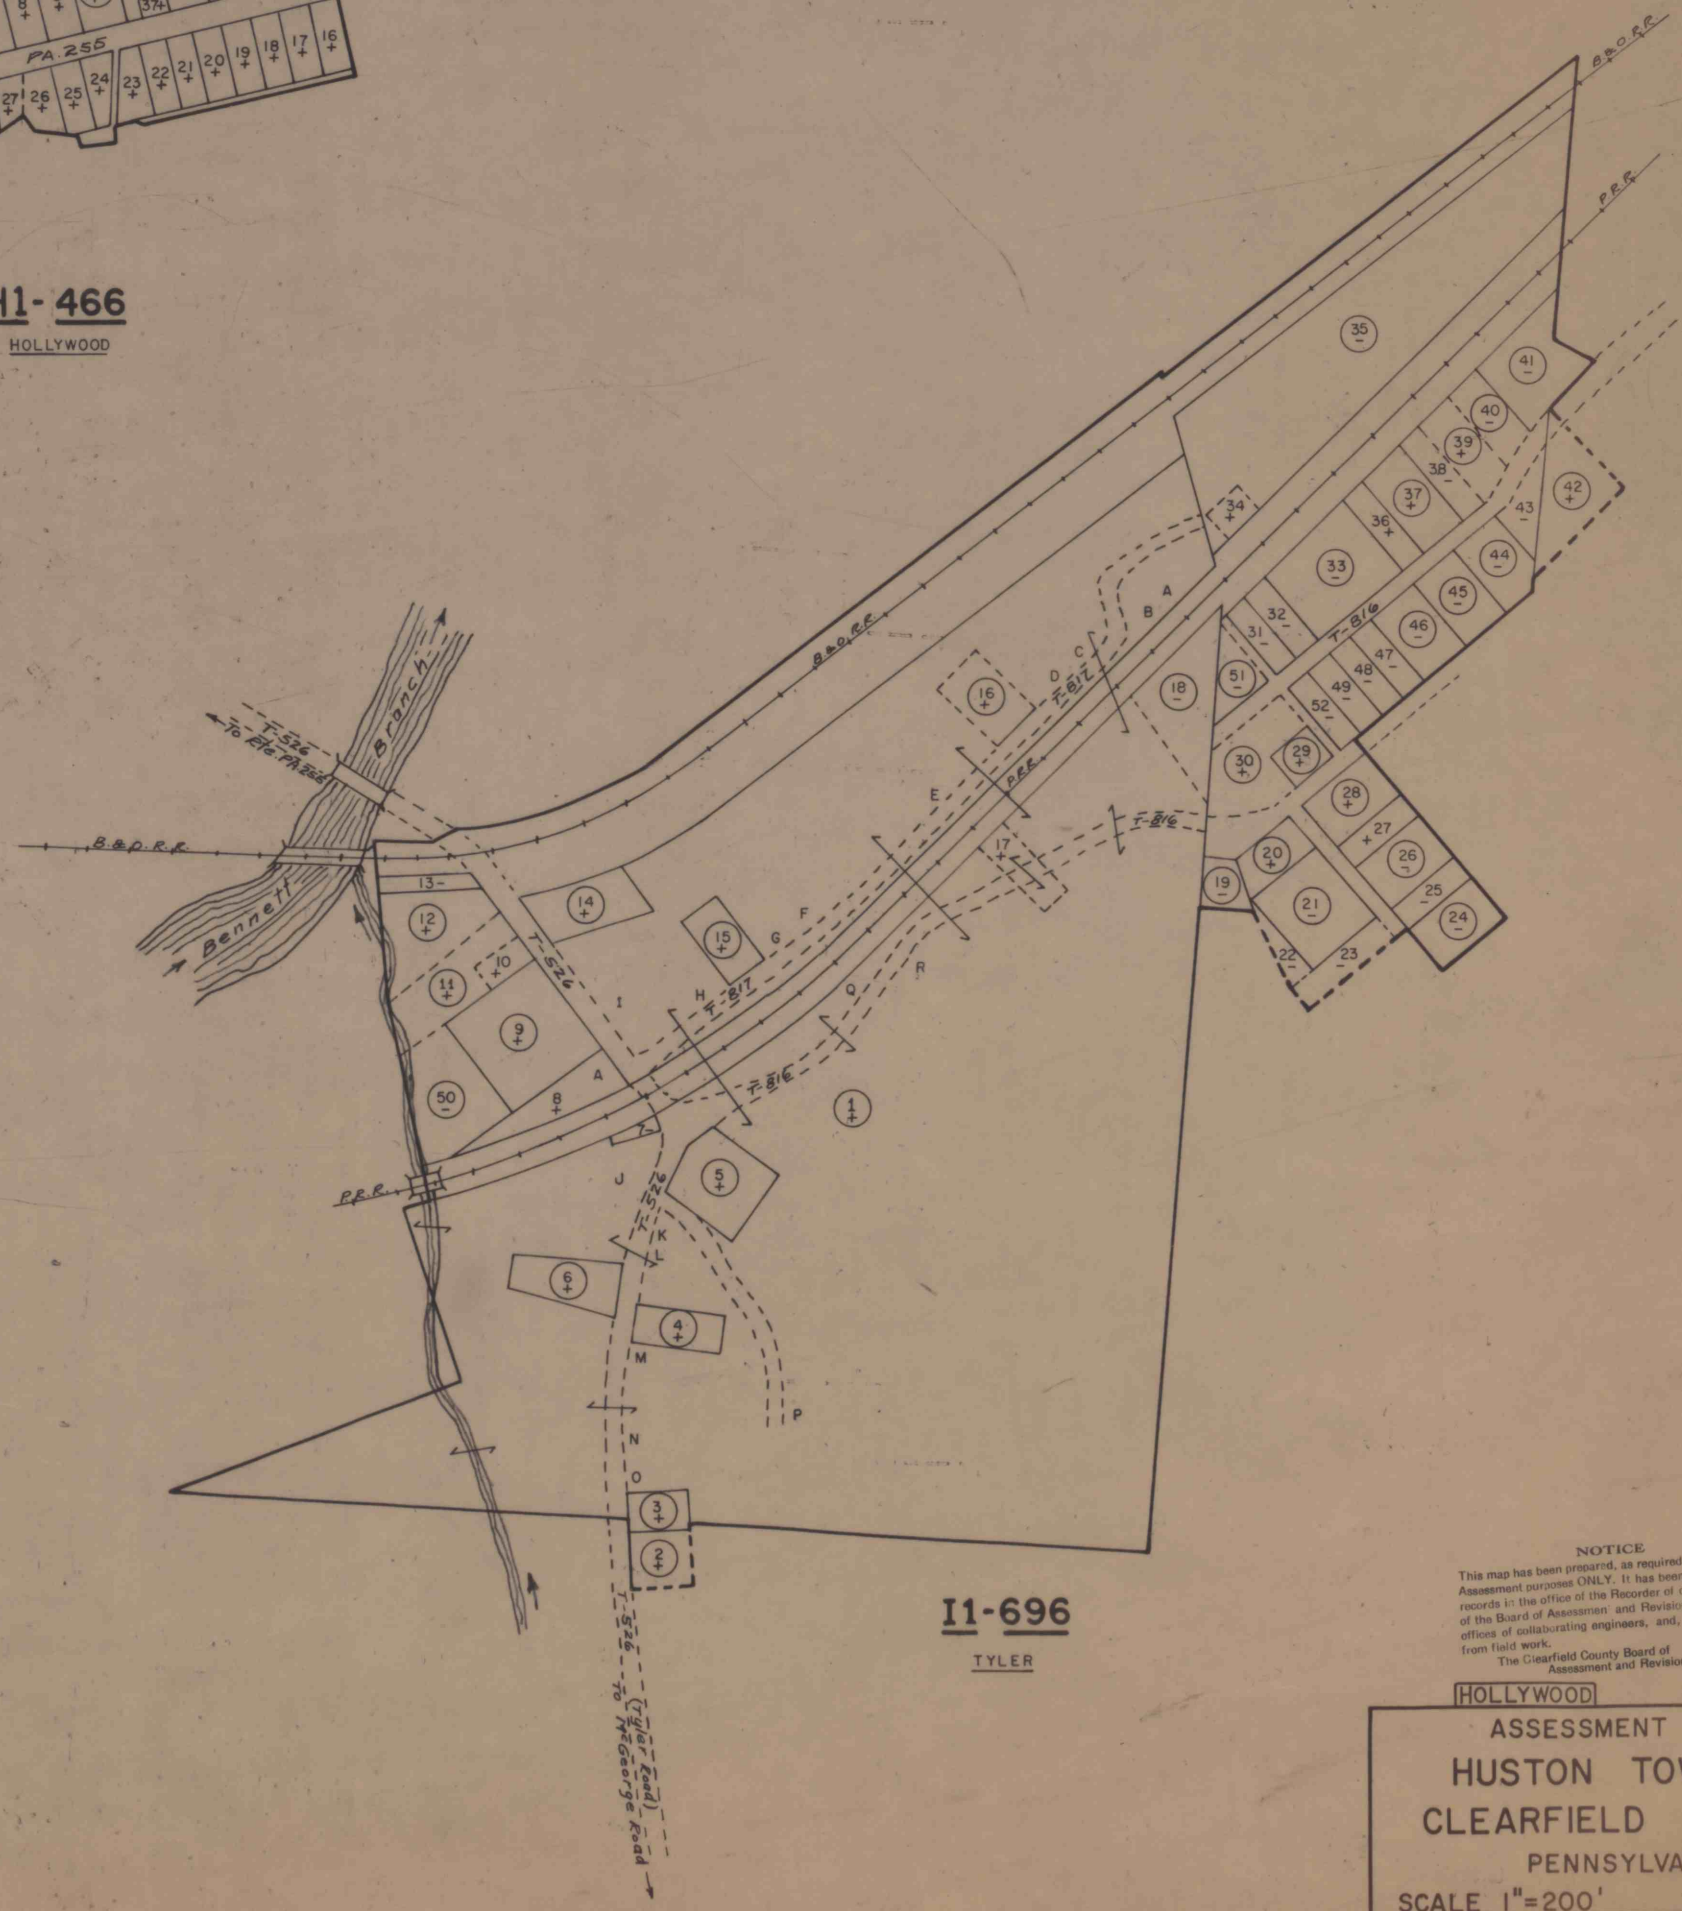

I1-696
TYLER

NOTICE
This map has been prepared, as required by law, for Tax Assessment purposes ONLY. It has been compiled from records in the office of the Recorder of Deeds, the office of the Board of Assessment and Revision of Taxes, the offices of collaborating engineers, and, in some cases, from field work.
The Clearfield County Board of Assessment and Revision of Taxes

HOLLYWOOD	TYLER
ASSESSMENT MAP	
HUSTON TOWNSHIP	
CLEARFIELD COUNTY	
PENNSYLVANIA	
SCALE 1"=200'	AD-1958
ENLARGEMENTS NO.	MAPS NO.
H1-466, I1-696	H1, I1