


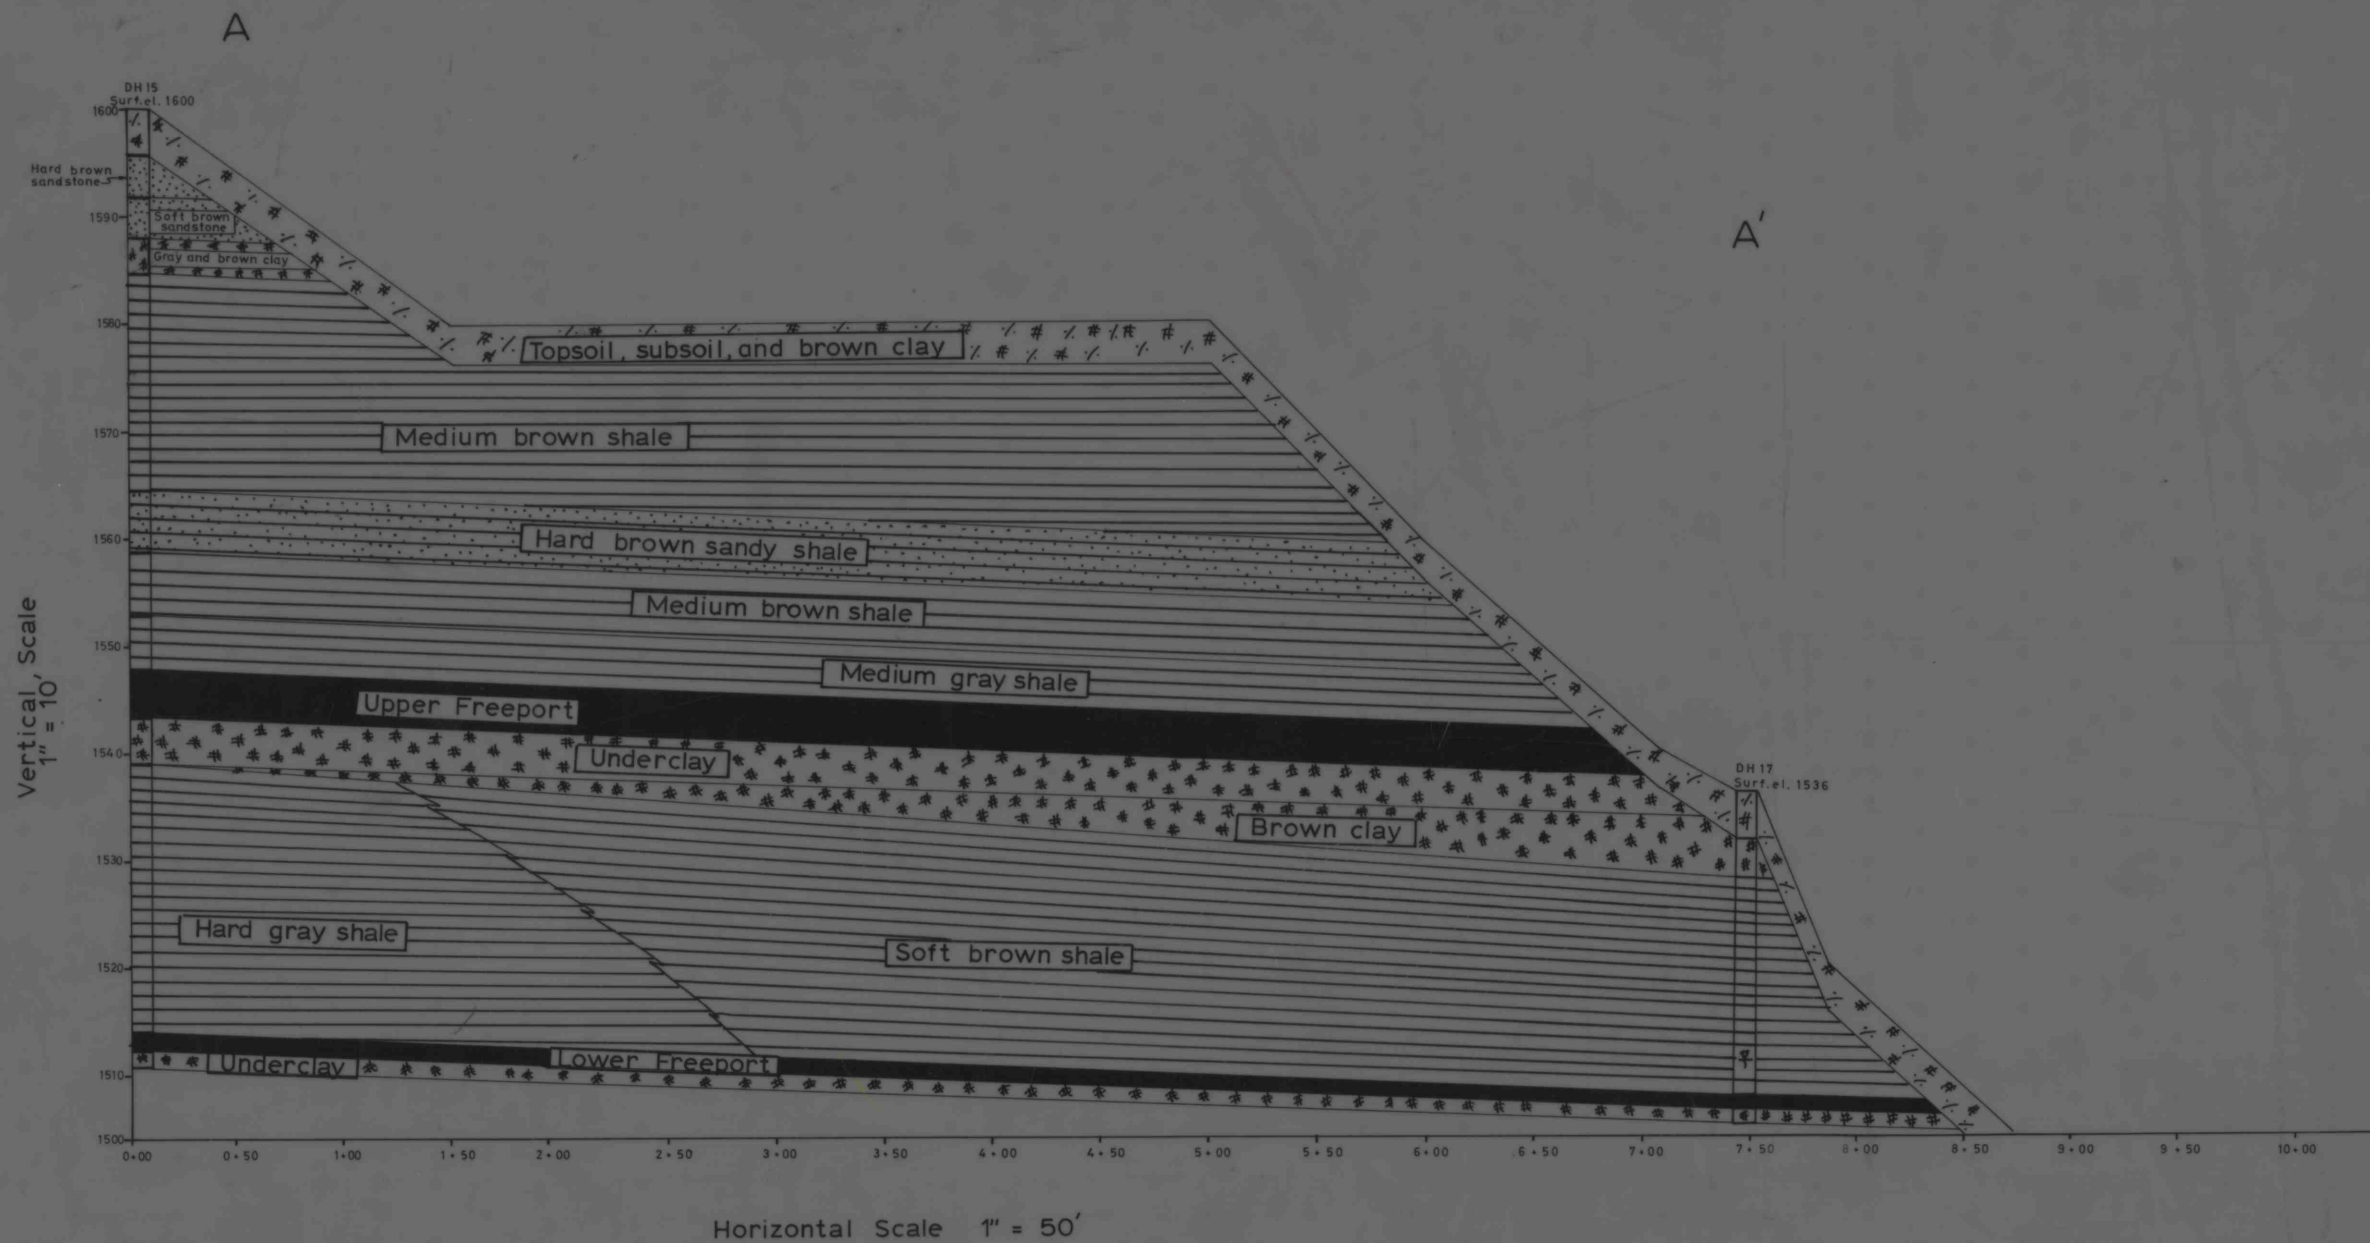

SEAL	ANDRAY MINING COMPANY	
	"George #2 Strip"	
DRAWN BY: T.B. DRAFTED BY: TML	MONTGOMERY TWP.	INDIANA CO.
	SCALE: 1" = 200'	DATE: _____
Penn-Laurel Associates Inc.		phone:
P. O. Box E		(814)
Central City, PA 15926		754-4637