


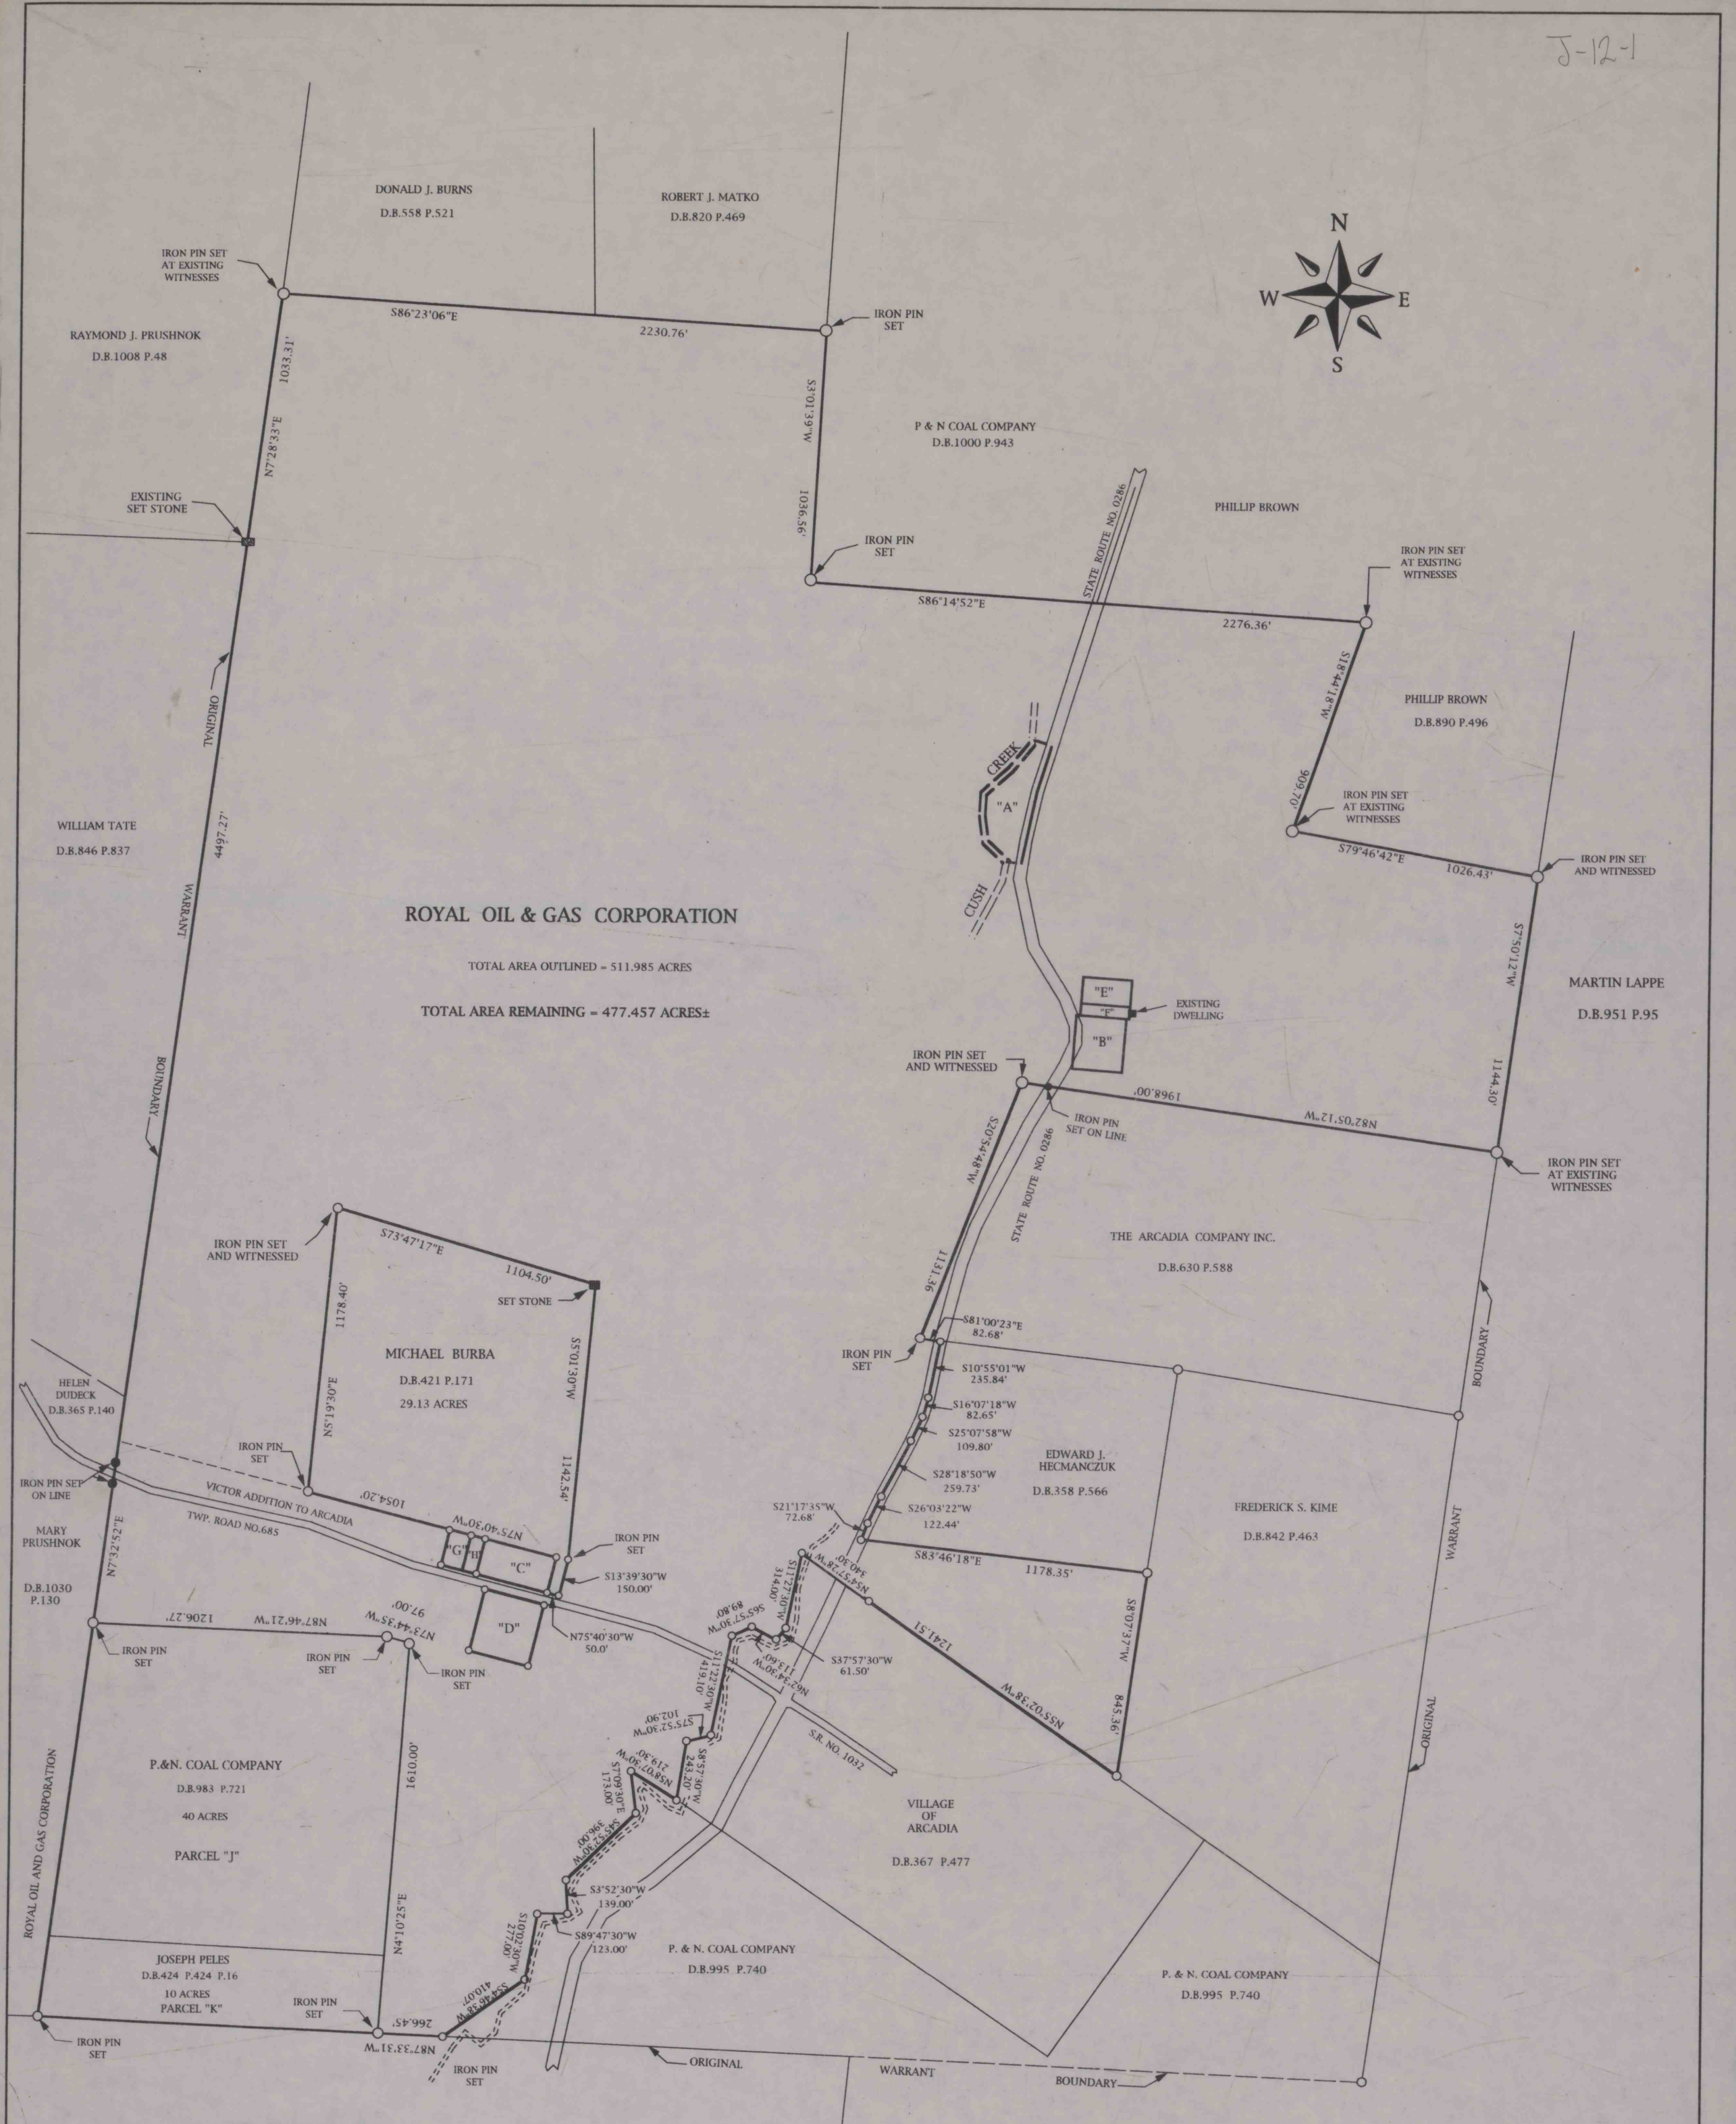

OUTSALES ENCOMPASSED BY PERIMETER SURVEY

PARCEL "A" - ADAM SMEGAL	D.B.1036 P.800	0.750 ACRES
PARCEL "B" - MARY SMITH	D.B.931 P.673	0.918 ACRES
PARCEL "C" - MICHAEL BURBA	D.B.615 P.648	1.00 ACRES
PARCEL "D" - JOHN PRUSHNOK	D.B.963 P.174	1.50 ACRES
PARCEL "E" - PATRICK LIPTAK	D.B.971 P.191	0.50 ACRES
PARCEL "F" - GEORGE STAMBAUGH	D.B.1073 P.573	0.230 ACRES
PARCEL "G" - BRUCE FLYNN	D.B.697 P.113	0.3 ACRES
PARCEL "H" - JAMES RRHOUSE	D.B.1057 P.567	0.2 ACRES
PARCEL "I" - MICHAEL BURBA	D.B.421 P.171	29.13 ACRES

TOTAL = 34.528 ACRES±

ACREAGE SHOWN INCLUDES THE FORMER NYC RAILROAD, APPARENTLY ABANDONED

LANDS SURVEYED FOR

ROYAL OIL & GAS CORPORATION

MONTGOMERY TOWNSHIP INDIANA COUNTY

DRAWN BY: G.C.P. DATE: MAY 19,1994
SCALE: 1" = 300' DRAWING NO. 5088

REVISED NOV.25, 1994
REVISED JANUARY, 1996

PARKER SURVEYING INDIANA PA.