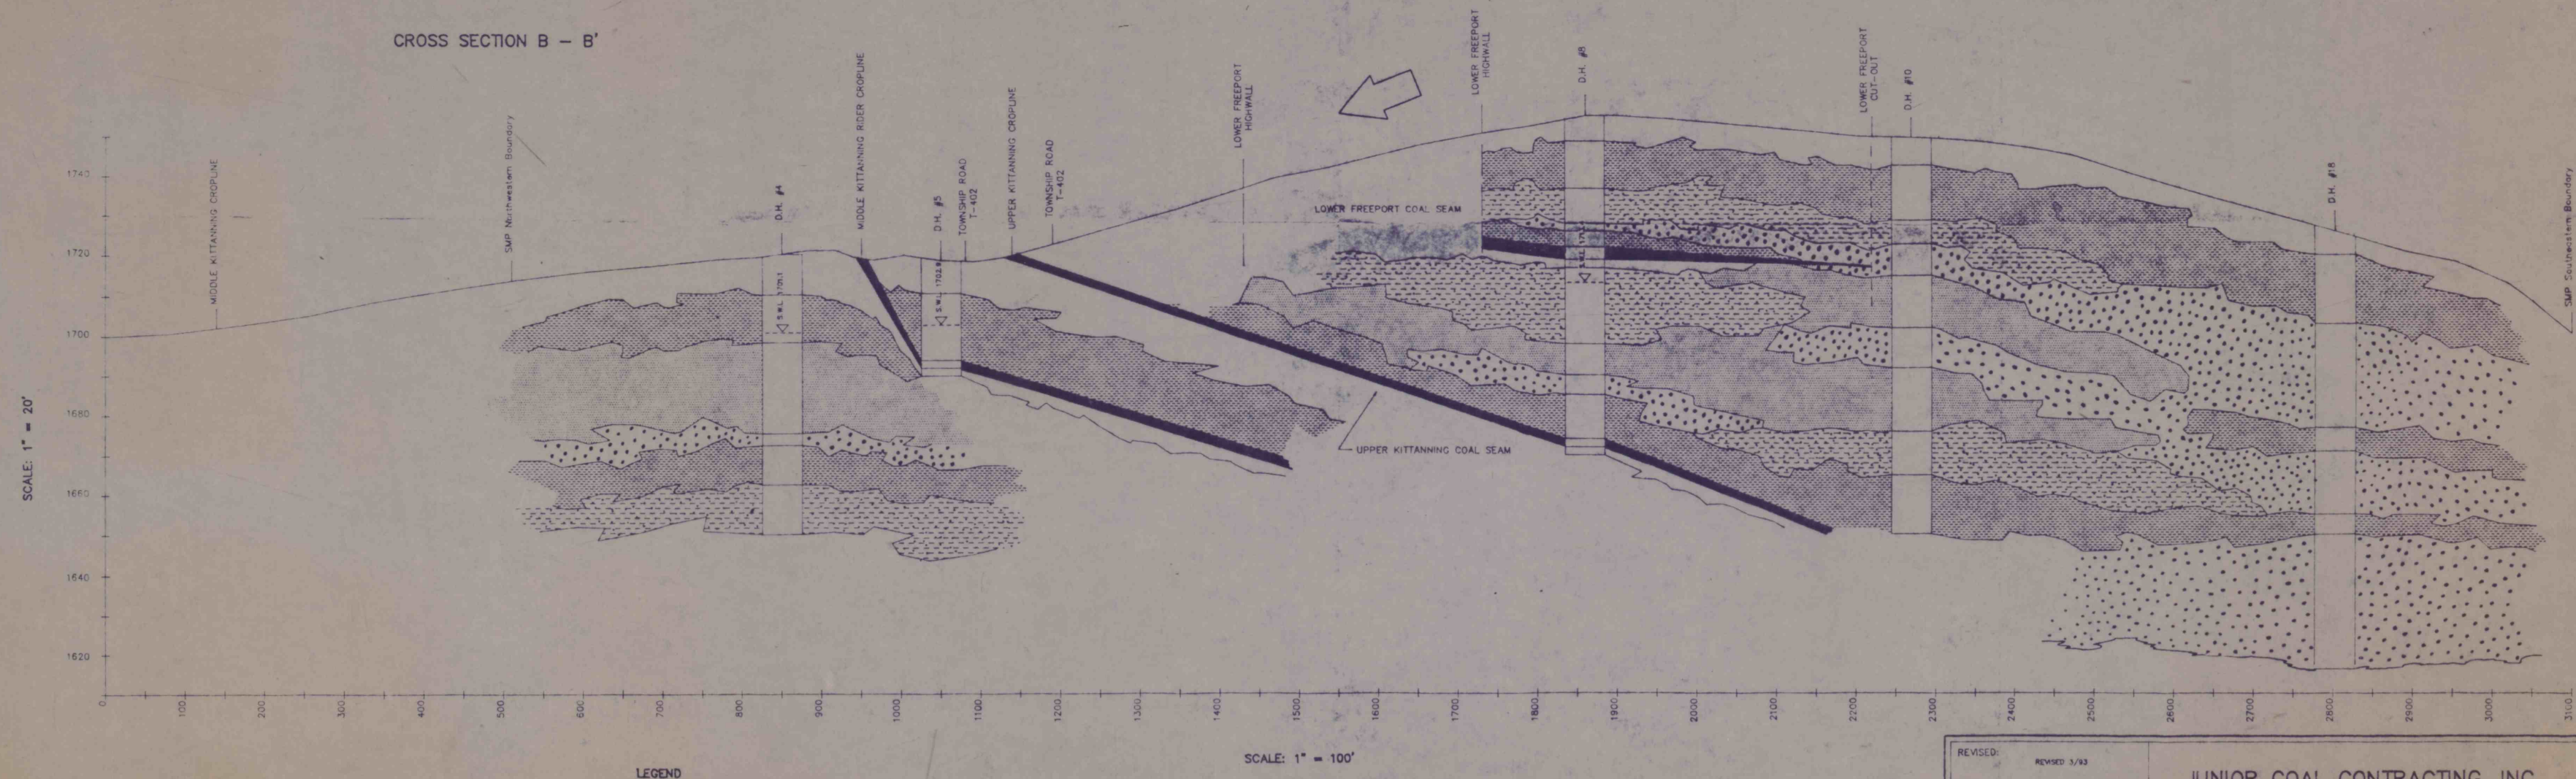
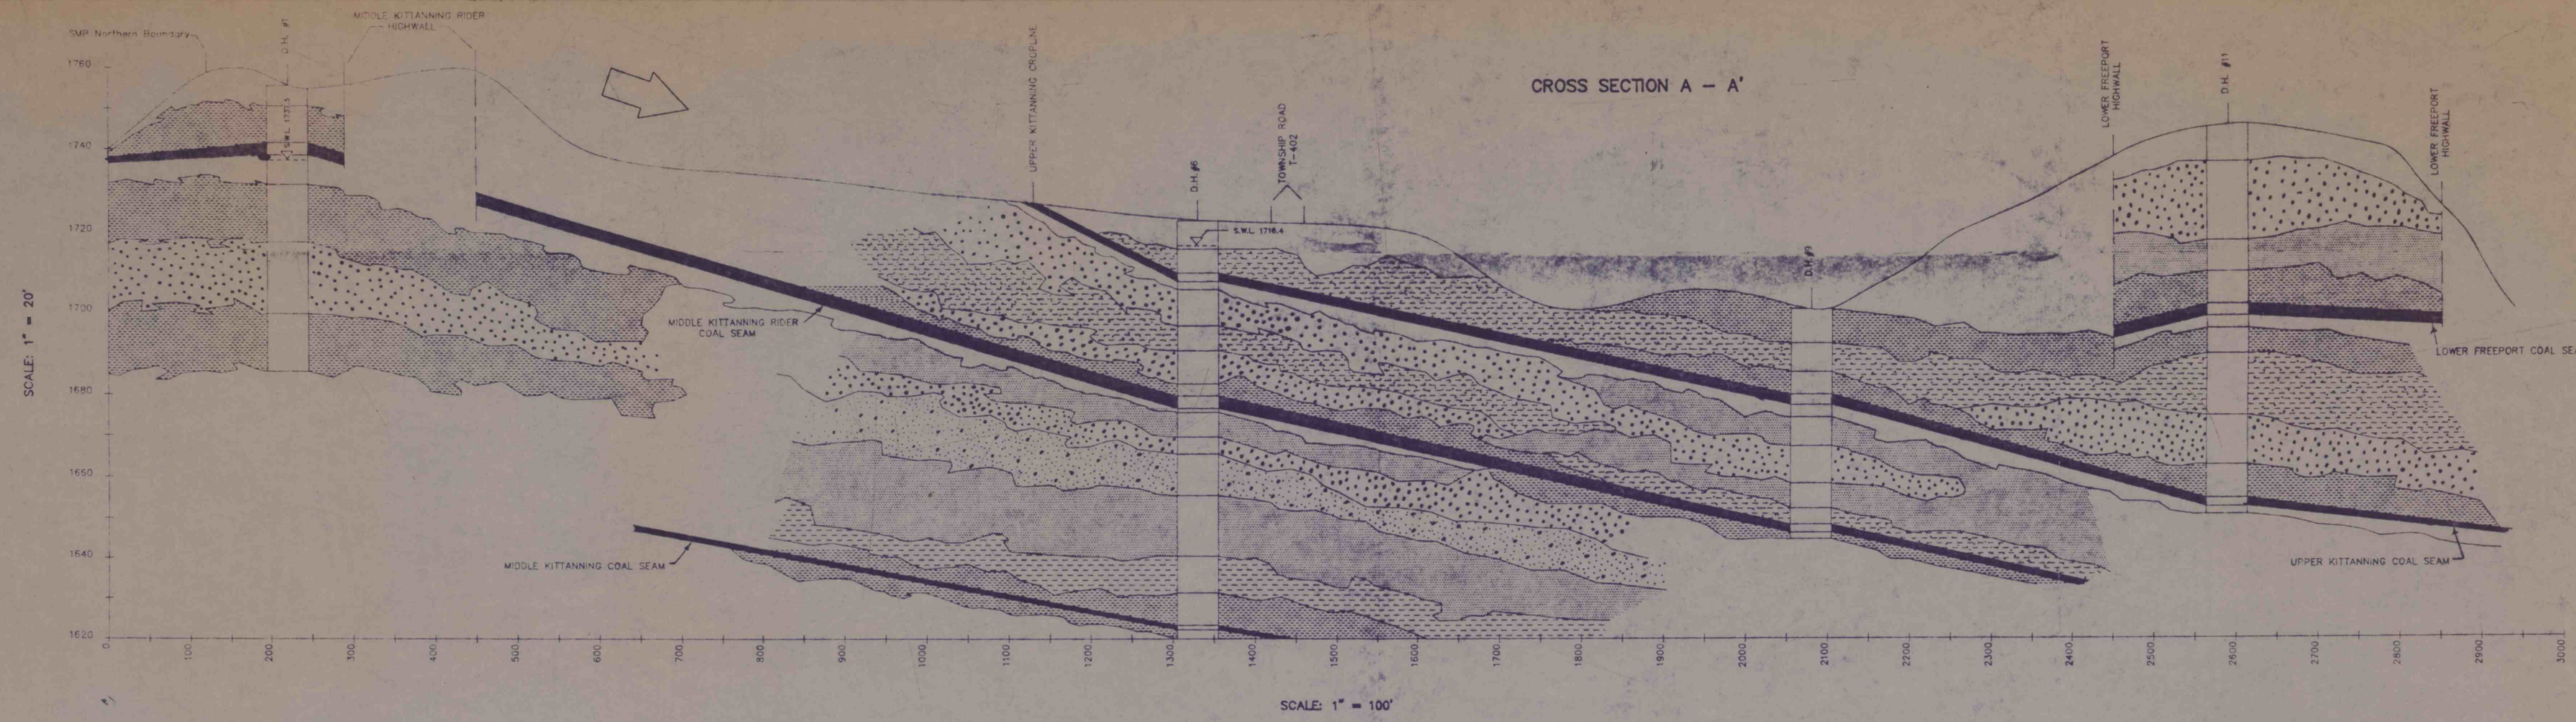


REVISED: 3/93	JUNIOR COAL CONTRACTING, INC. PHILPSBURG, PENNSYLVANIA	
DEPT. OF ENV. RESOURCES HAWK RUN DISTRICT OFFICE	McANINCH OPERATION CROSS SECTIONS MAP	
MAR 23 1993	SANDY TOWNSHIP	
RECEIVED	CLEARFIELD COUNTY	
SEAL	DRWN BY: RDT	APPRVD. BY: DRW. #