


J-10-12

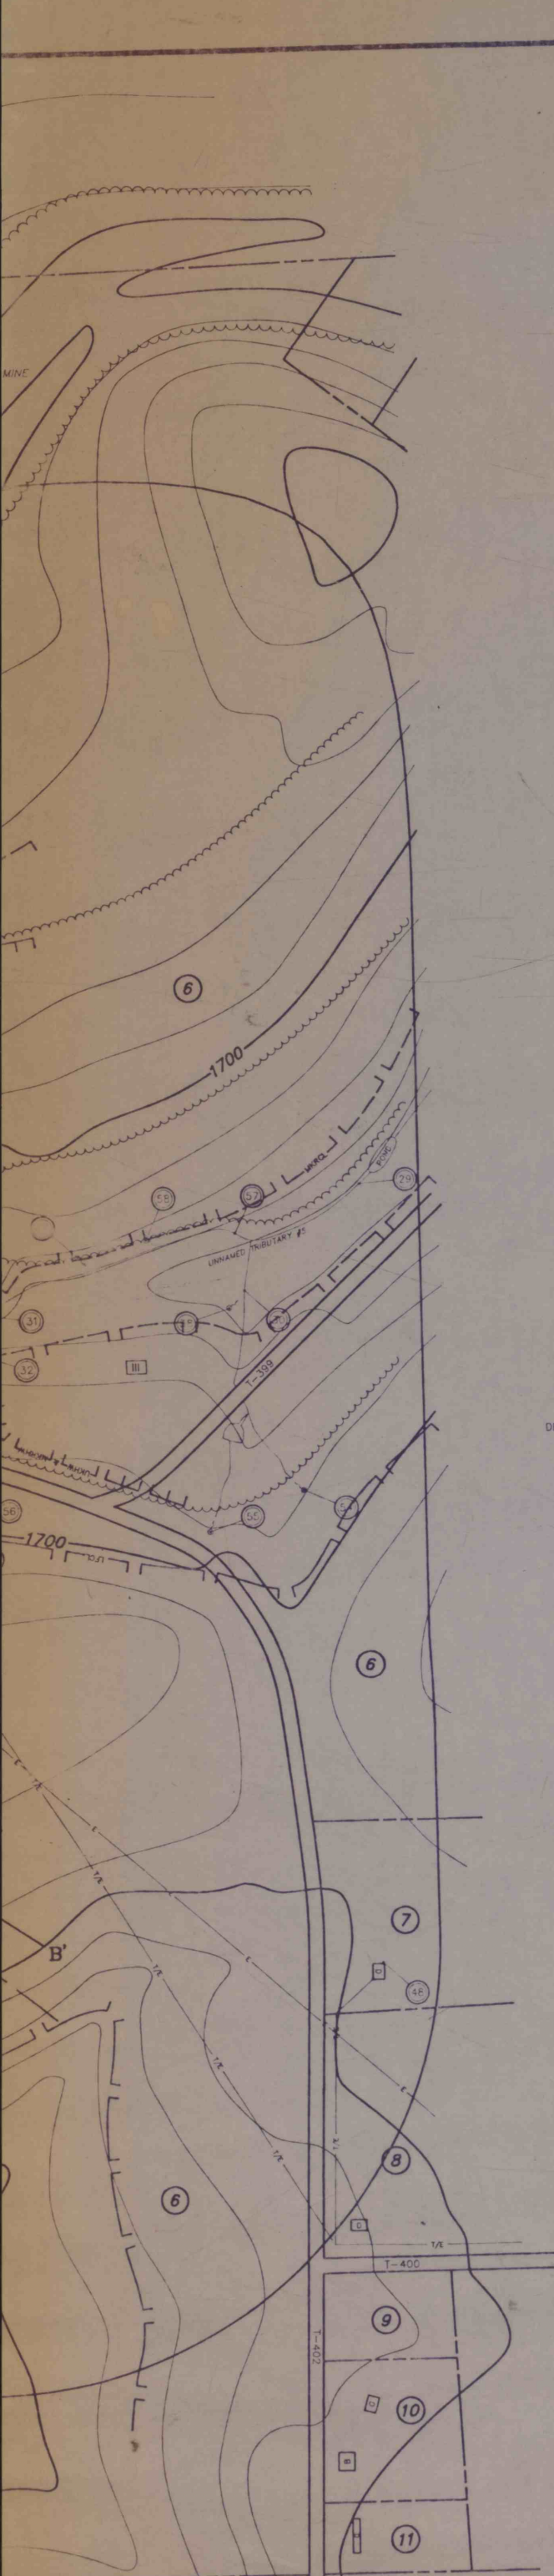

PROPERTY OWNERSHIP KEY

1. GLEN W. & RUTH E. MCANINCH
2. DAN & CAMILLE HETRICK
3. ROBERT & PAMALA CARLWATE
4. COMMONWEALTH OF PENNSYLVANIA STATE GAME LANDS No. 77
5. LARRY & CONNIE MCANINCH
6. ERIC C. LUNDGREN
7. AARON & JEAN HOFFER
8. JAMES L. BOLAM et al.
9. DEAN V. GUSTAFSON
10. ROBERT A. JOHNSON
11. THOMAS S. DUBOIS, JR.

WATER MONITORING POINTS

SAMPLING POINT NUMBER	SOURCE OF WATER	STATIC WATER ELEVATION
25	UNNAMED TRIBUTARY	1678
26	DOWN STREAM CLEAR RUN	1636
34	GLEN MCANINCH WELL	1625.7
35	LARRY MCANINCH WELL	1690.0
49	UNNAMED TRIBUTARY #3	1608
51	UNNAMED TRIBUTARY #2	1677
52	SEEP	1720
53	DOWN STREAM UNNAMED TRIBUTARY #4	1538
57	UNNAMED TRIBUTARY #5	1631

DRILL HOLE INFORMATION

DRILL HOLE NUMBER	SURFACE ELEVATION	LOWER FREEPORT COAL ELEVATION	UPPER KITTANNING COAL ELEVATION	MIDDLE KITTANNING RIDER ELEVATION	MIDDLE KITTANNING COAL ELEVATION	STATIC WATER ELEVATION
1	1757.5	---	---	1740.5	1693.0(?)	1737.5
2	1718.0	---	---	1719.5	---	1725.5
3	1736.5	---	---	---	1682.1(?)	1701.1
4	1720.1	---	---	1691.9	---	1702.9
5	1719.9	---	1710.4	1677.4	1623.4	1718.4
6	1725.4	---	---	---	---	1701.5
7	1743.0	1704.0	---	---	---	1713.4
8	1754.9	1718.9	1671.9	1646.5	---	NOT MEASURED
9	1700.5	---	1677.5	---	---	NOT MEASURED
10	1750.3	---	---	1619.9	---	NOT MEASURED
11	1745.6	1698.6	1652.6	---	---	1708.3
12	1743.3	1697.3	1652.3	---	---	NOT MEASURED
13	1708.4	1666.4	1619.9	---	---	NOT MEASURED
14	1712.1	---	1695.1	---	---	NOT MEASURED
15	1715.5	1669.5	1624.5	1593.5	---	NOT MEASURED
16	1698.9	1656.9	1609.9	---	---	NOT MEASURED
17	1719.0	1662.0	---	---	---	NOT MEASURED
18	1726.0	---	---	---	---	1721.3
A	1748.8	---	---	---	1690.1(?)	1724.1
B	1727.1	---	---	1707.5	---	1705.0
C	1735.5	---	---	1698.7	---	1699.7
D	1726.7	---	---	1686.1	---	1716.1
E	1726.1	---	---	1700.7	---	1701.7
F	1726.1	---	---	---	---	---

LEGEND

- a) TOPOGRAPHIC CONTOURS
- b) PROPOSED PERMIT AREA
- c) SURFACE WATER BODIES
 - PERMANENT STREAM
 - EPHEMERAL STREAM
 - SPRING/SEEP
 - WETLANDS
- d) PROPERTY LINES
- e) BUILDINGS
 - DWELLINGS
 - MISC. BUILDINGS
- f) MANMADE FEATURES
 - SURFACE UTILITY LINE
 - UNDERGROUND UTILITY LINE
 - CULVERT
- N/A g) OIL AND GAS WELLS
- N/A h) PUBLIC AND PRIVATE CEMETARIES
- i) EXISTING SURFACE MINE AREA
- j) SURFACE MINE KEY
- k) AREAL EXTENT OF UNDERGROUND MINING
 - UNDERGROUND MINE OPENING
 - UNDERGROUND MINE KEY
- N/A l) SOLID WASTE DISPOSAL AREA
- N/A m) AREAS UNSUITABLE FOR MINING
- n) SLOPE MEASUREMENT
- o) TEST HOLE LOCATION
- p) STRIKE AND DIP
- N/A q) GEOLOGIC FAULTS
- r) COAL CROPLINE
 - INFERRED CROPLINE
 - EXISTING HIGHWALL
- s) GROUNDWATER FLOW DIRECTION
- t) PRIVATE/PUBLIC WATER SUPPLY
- u) WATER SAMPLING POINTS
 - BACKGROUND SAMPLING POINT
 - MONITORING POINT
- v) RESTRICTED MINING LINE
- w) VARIANCE LINE
- x) 1000' PERMIT PERIMETER


ABBREVIATIONS

- LFCL - LOWER FREEPORT SEAM CROPLINE
- LFTH - APPROXIMATE EXISTING LOWER FREEPORT SEAM HIGHWALL
- ULCL - UPPER KITTANNING SEAM CROPLINE
- ULTH - APPROXIMATE EXISTING UPPER KITTANNING SEAM HIGHWALL
- MLCL - MIDDLE KITTANNING RIDER SEAM CROPLINE
- MLTH - APPROXIMATE EXISTING MIDDLE KITTANNING RIDER SEAM HIGHWALL

NOTES

1. THE LOCATION OF THE PROPERTY LINES AND THE PROPERTY OWNERSHIP INDICATED ON THIS MAP ARE BASED ON THE COUNTY TAX ASSESSMENT RECORDS.
2. THE BASE MAP IS A PHOTOGRAPHIC ENLARGEMENT OF THE FALLS CREEK U.S.G.S. 7.5 MINUTE QUADRANGLE MAP.
3. "N/A" IN THE LEGEND INDICATES THAT THE REQUIRED INFORMATION IS NOT APPLICABLE TO THIS APPLICATION.

SCALE: 1"=200'

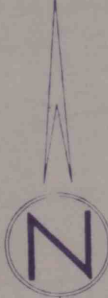

REVISED: FEBRUARY 8, 1994 - CORRECTIONS MARCH 12, 1995 - CORRECTIONS APRIL 10, 1995 - CORRECTIONS JUNE 14, 1994 - FAC REVISIONS	JUNIOR COAL CONTRACTING, INC. PHILIPSBURG, PENNSYLVANIA MCANINCH OPERATION
	EXHIBIT 6.2 ENVIRONMENTAL RESOURCE MAP
	SANDY TOWNSHIP
	CLEARFIELD COUNTY
DRWN BY: WRT	DATE: AUGUST, 1992
APPRVD BY:	DRW. #:

RECEIVED

ACCEPTED

SEP 9 1994

SAWS FOR CREEK, 1994