


DISTRICT	COUNTY	ROUTE	SECTION	SHEET	
10-0	INDIANA	1054	450 R/W	OF	
BANKS TOWNSHIP					
REVISION NUMBER	REVISIONS			DATE	BY

PROFILE RT. DRIVE @ STATION 293+36.5

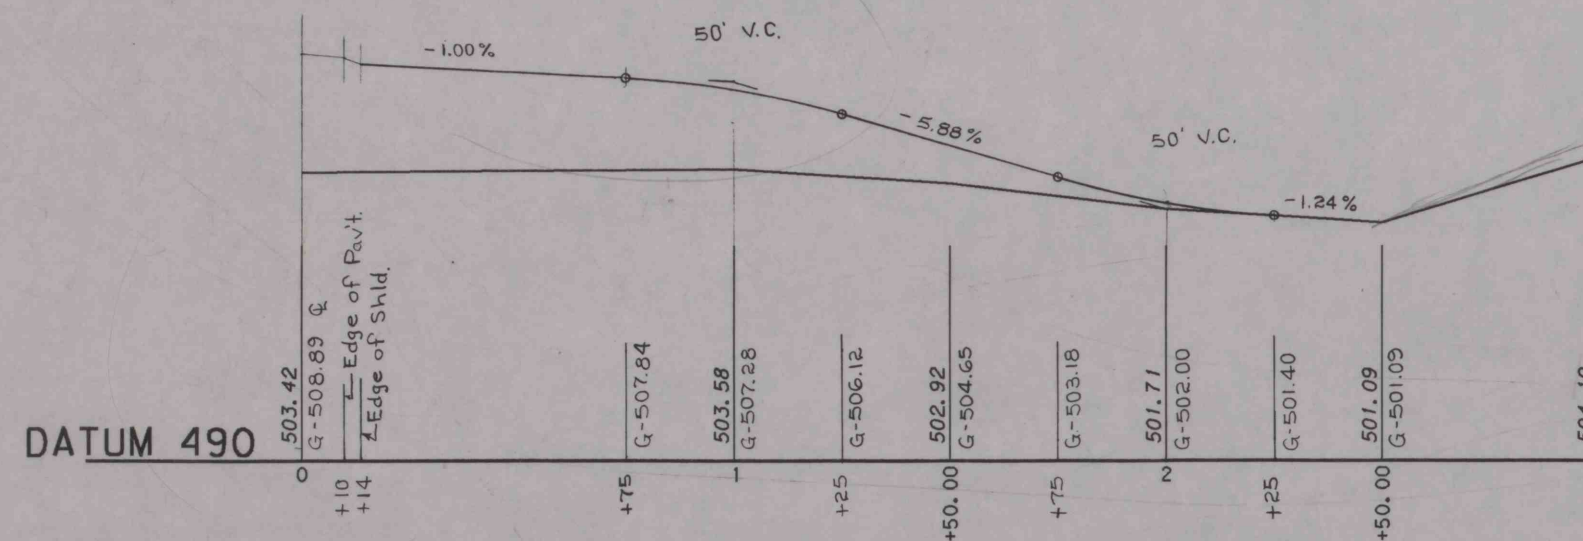

UNOFFICIAL
PRINTS
NOT FINALLY APPROVED
FOR ALIGNMENT OR GRADE
DISTRICT ENGINEER