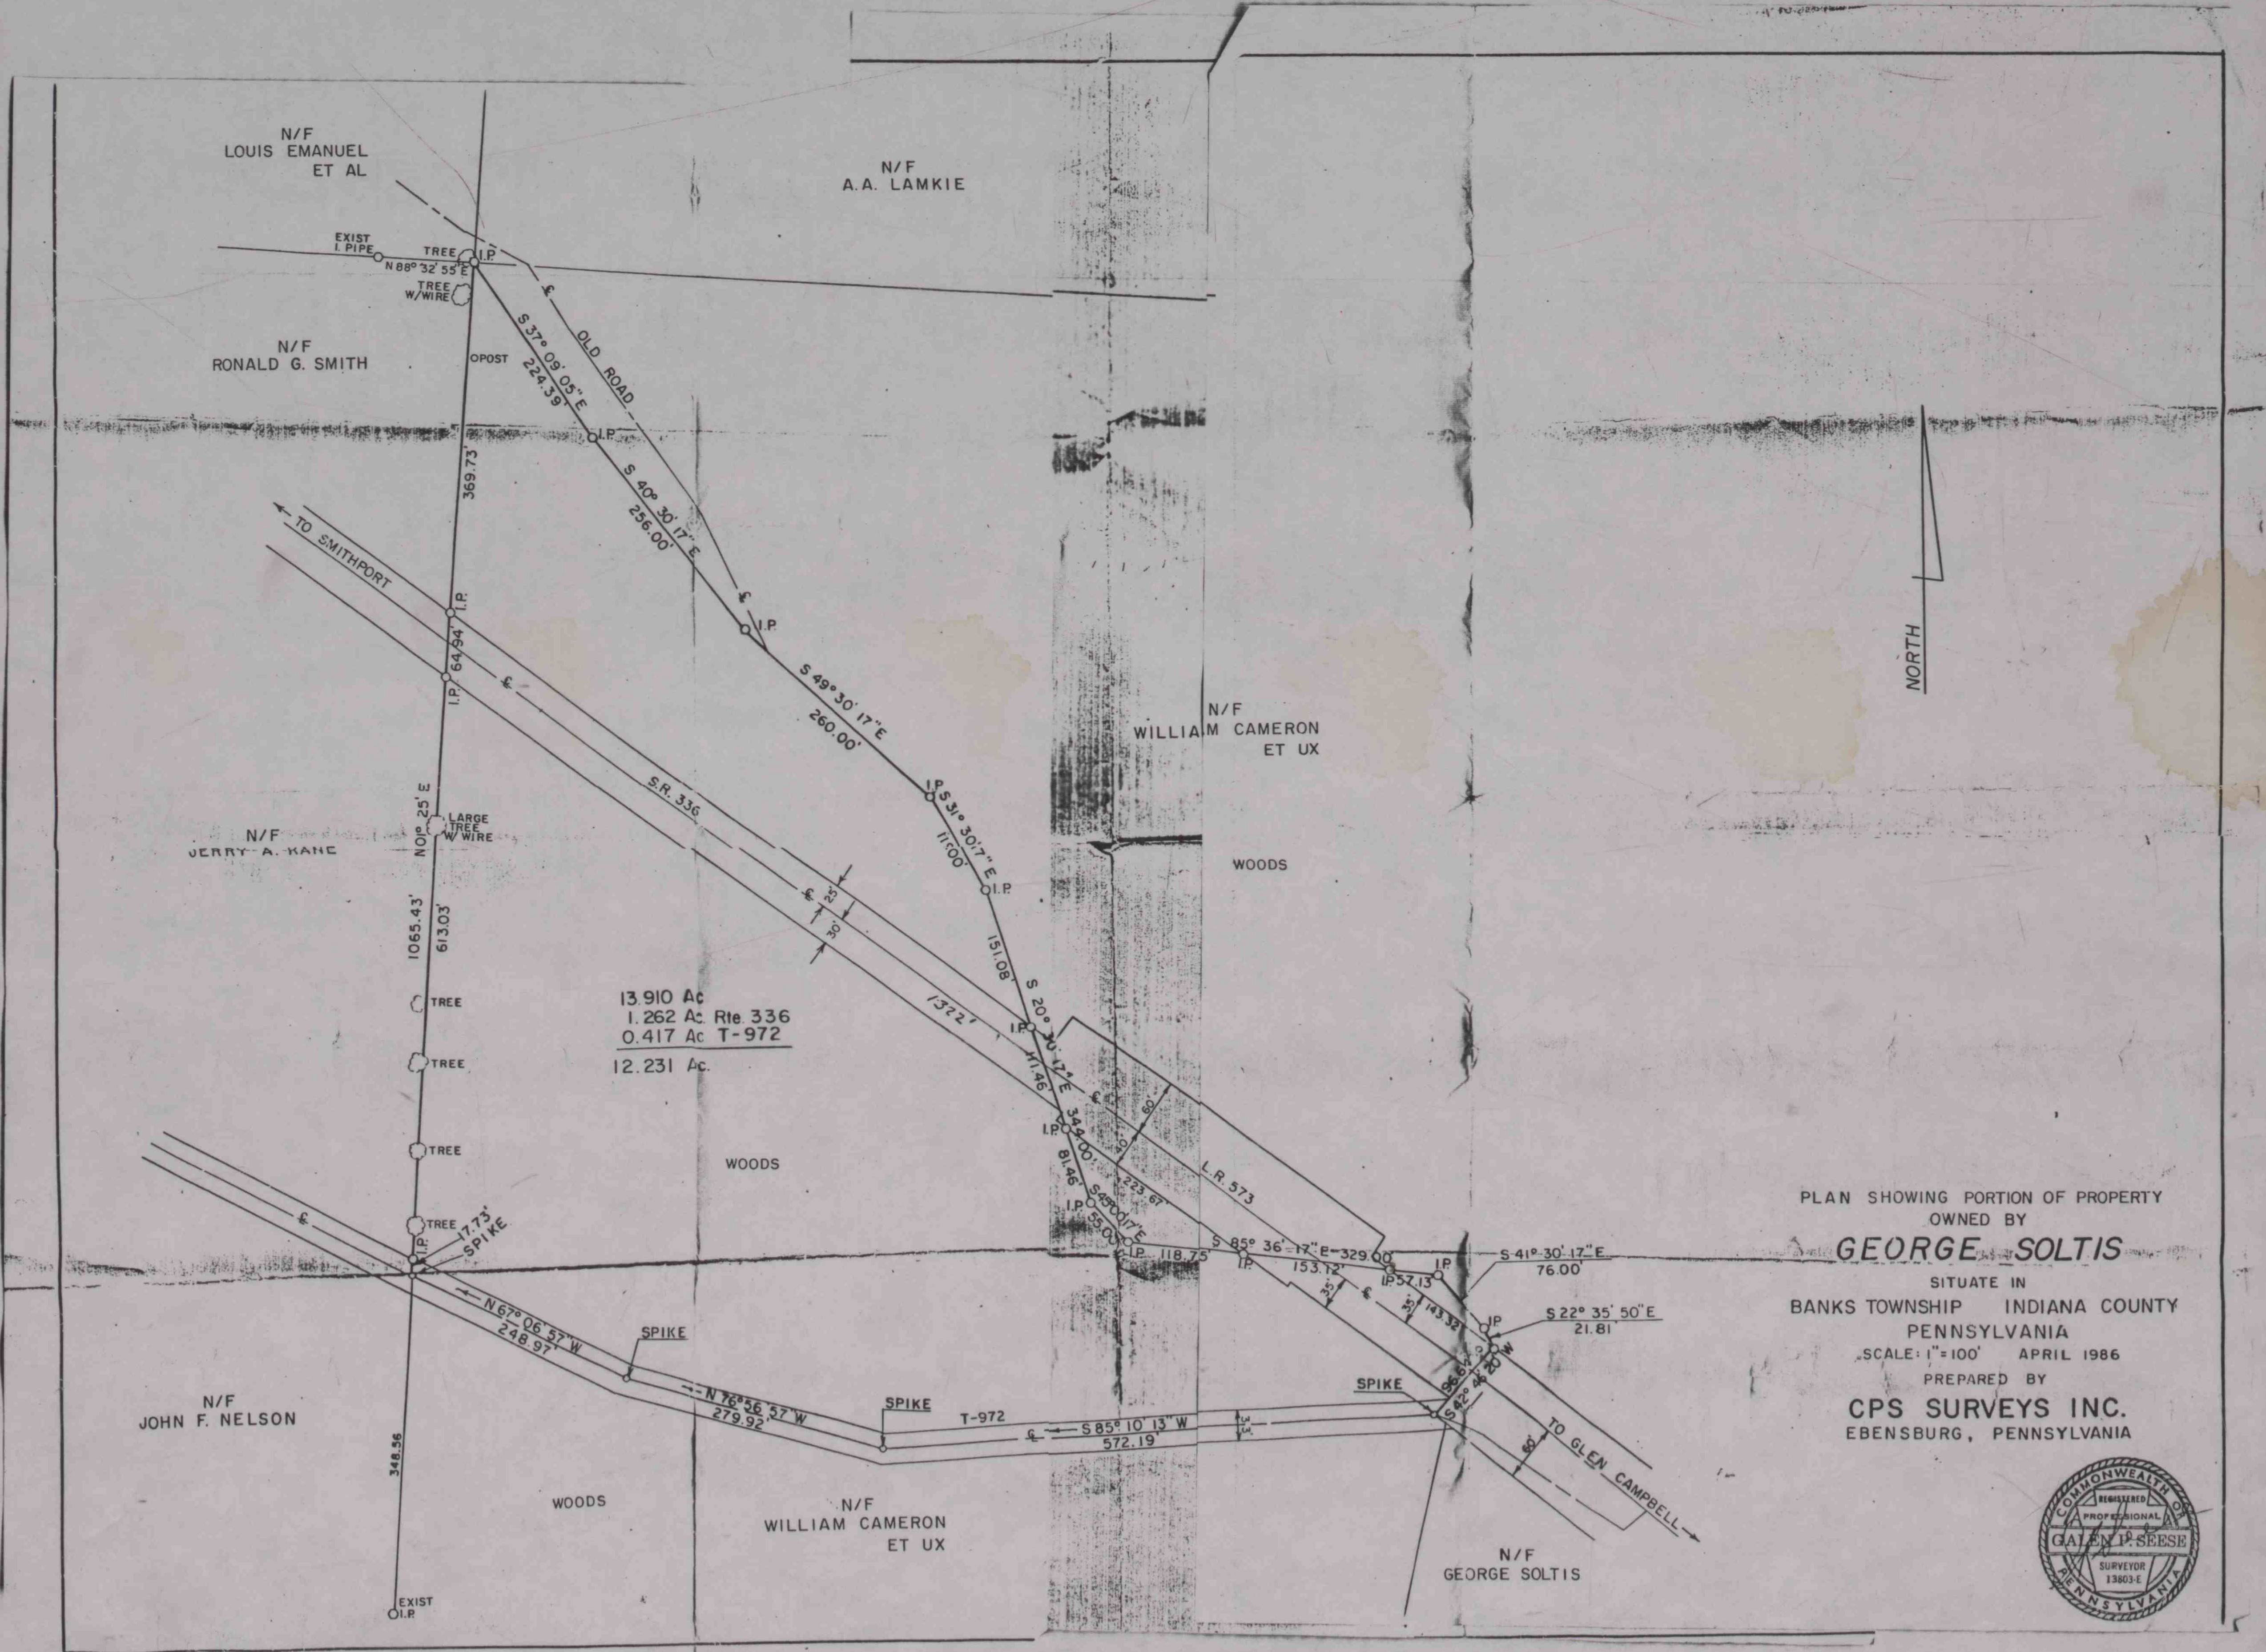
N/F
LOUIS EMANUEL
ET AL
N/F
A.A. LAMKIE
EXIST
I. PIPE
TREE
I.P.
N 88° 32' 55" E
TREE
W/WIRE
N/F
RONALD G. SMITH
OPOST
OLD ROAD
S 37° 09' 05" E
224.39'
I.P.
S 40° 30' 17" E
256.00'
369.73'
TO SMITHPORT
I.P.
64.94'
I.P.
S 49° 30' 17" E
260.00'
NORTH
N/F
WILLIAM CAMERON
ET UX
S.R. 336
N 0° 25' E
LARGE
TREE
W/WIRE
N/F
JERRY A. KANE
I.P.
S 31° 30' 17" E
110.00'
I.P.
WOODS
25'
30'
1065.43'
613.03'
151.08'
TREE
13.910 Ac
1.262 Ac. Rte. 336
0.417 Ac. T-972
12.231 Ac.
1322'
S 20° 30' 17" E
111.46'
TREE
344.00'
L.R. 573
TREE
WOODS
81.46'
223.67'
TREE
17.73'
SPIKE
I.P.
55.00'
I.P.
118.75'
S 85° 36' 17" E 329.00'
I.P.
153.12'
I.P.
57.13
I.P.
S 41° 30' 17" E
76.00'
35'
35'
143.33'
I.P.
S 22° 35' 50" E
21.81'
N 67° 06' 57" W
248.97'
SPIKE
N 76° 56' 57" W
279.92'
SPIKE
SPIKE
T-972
S 85° 10' 13" W
572.19'
S 42° 46' 20" W
60'
TO GLEN CAMPBELL
N/F
JOHN F. NELSON
348.56
WOODS
N/F
WILLIAM CAMERON
ET UX
N/F
GEORGE SOLTIS
EXIST
I.P.
PLAN SHOWING PORTION OF PROPERTY
OWNED BY
GEORGE SOLTIS
SITUATE IN
BANKS TOWNSHIP INDIANA COUNTY
PENNSYLVANIA
SCALE: 1" = 100' APRIL 1986
PREPARED BY
CPS SURVEYS INC.
EBENSBURG, PENNSYLVANIA
COMMONWEALTH OF PENNSYLVANIA
REGISTERED PROFESSIONAL
GALEN P. SEESE
SURVEYOR
13803-E