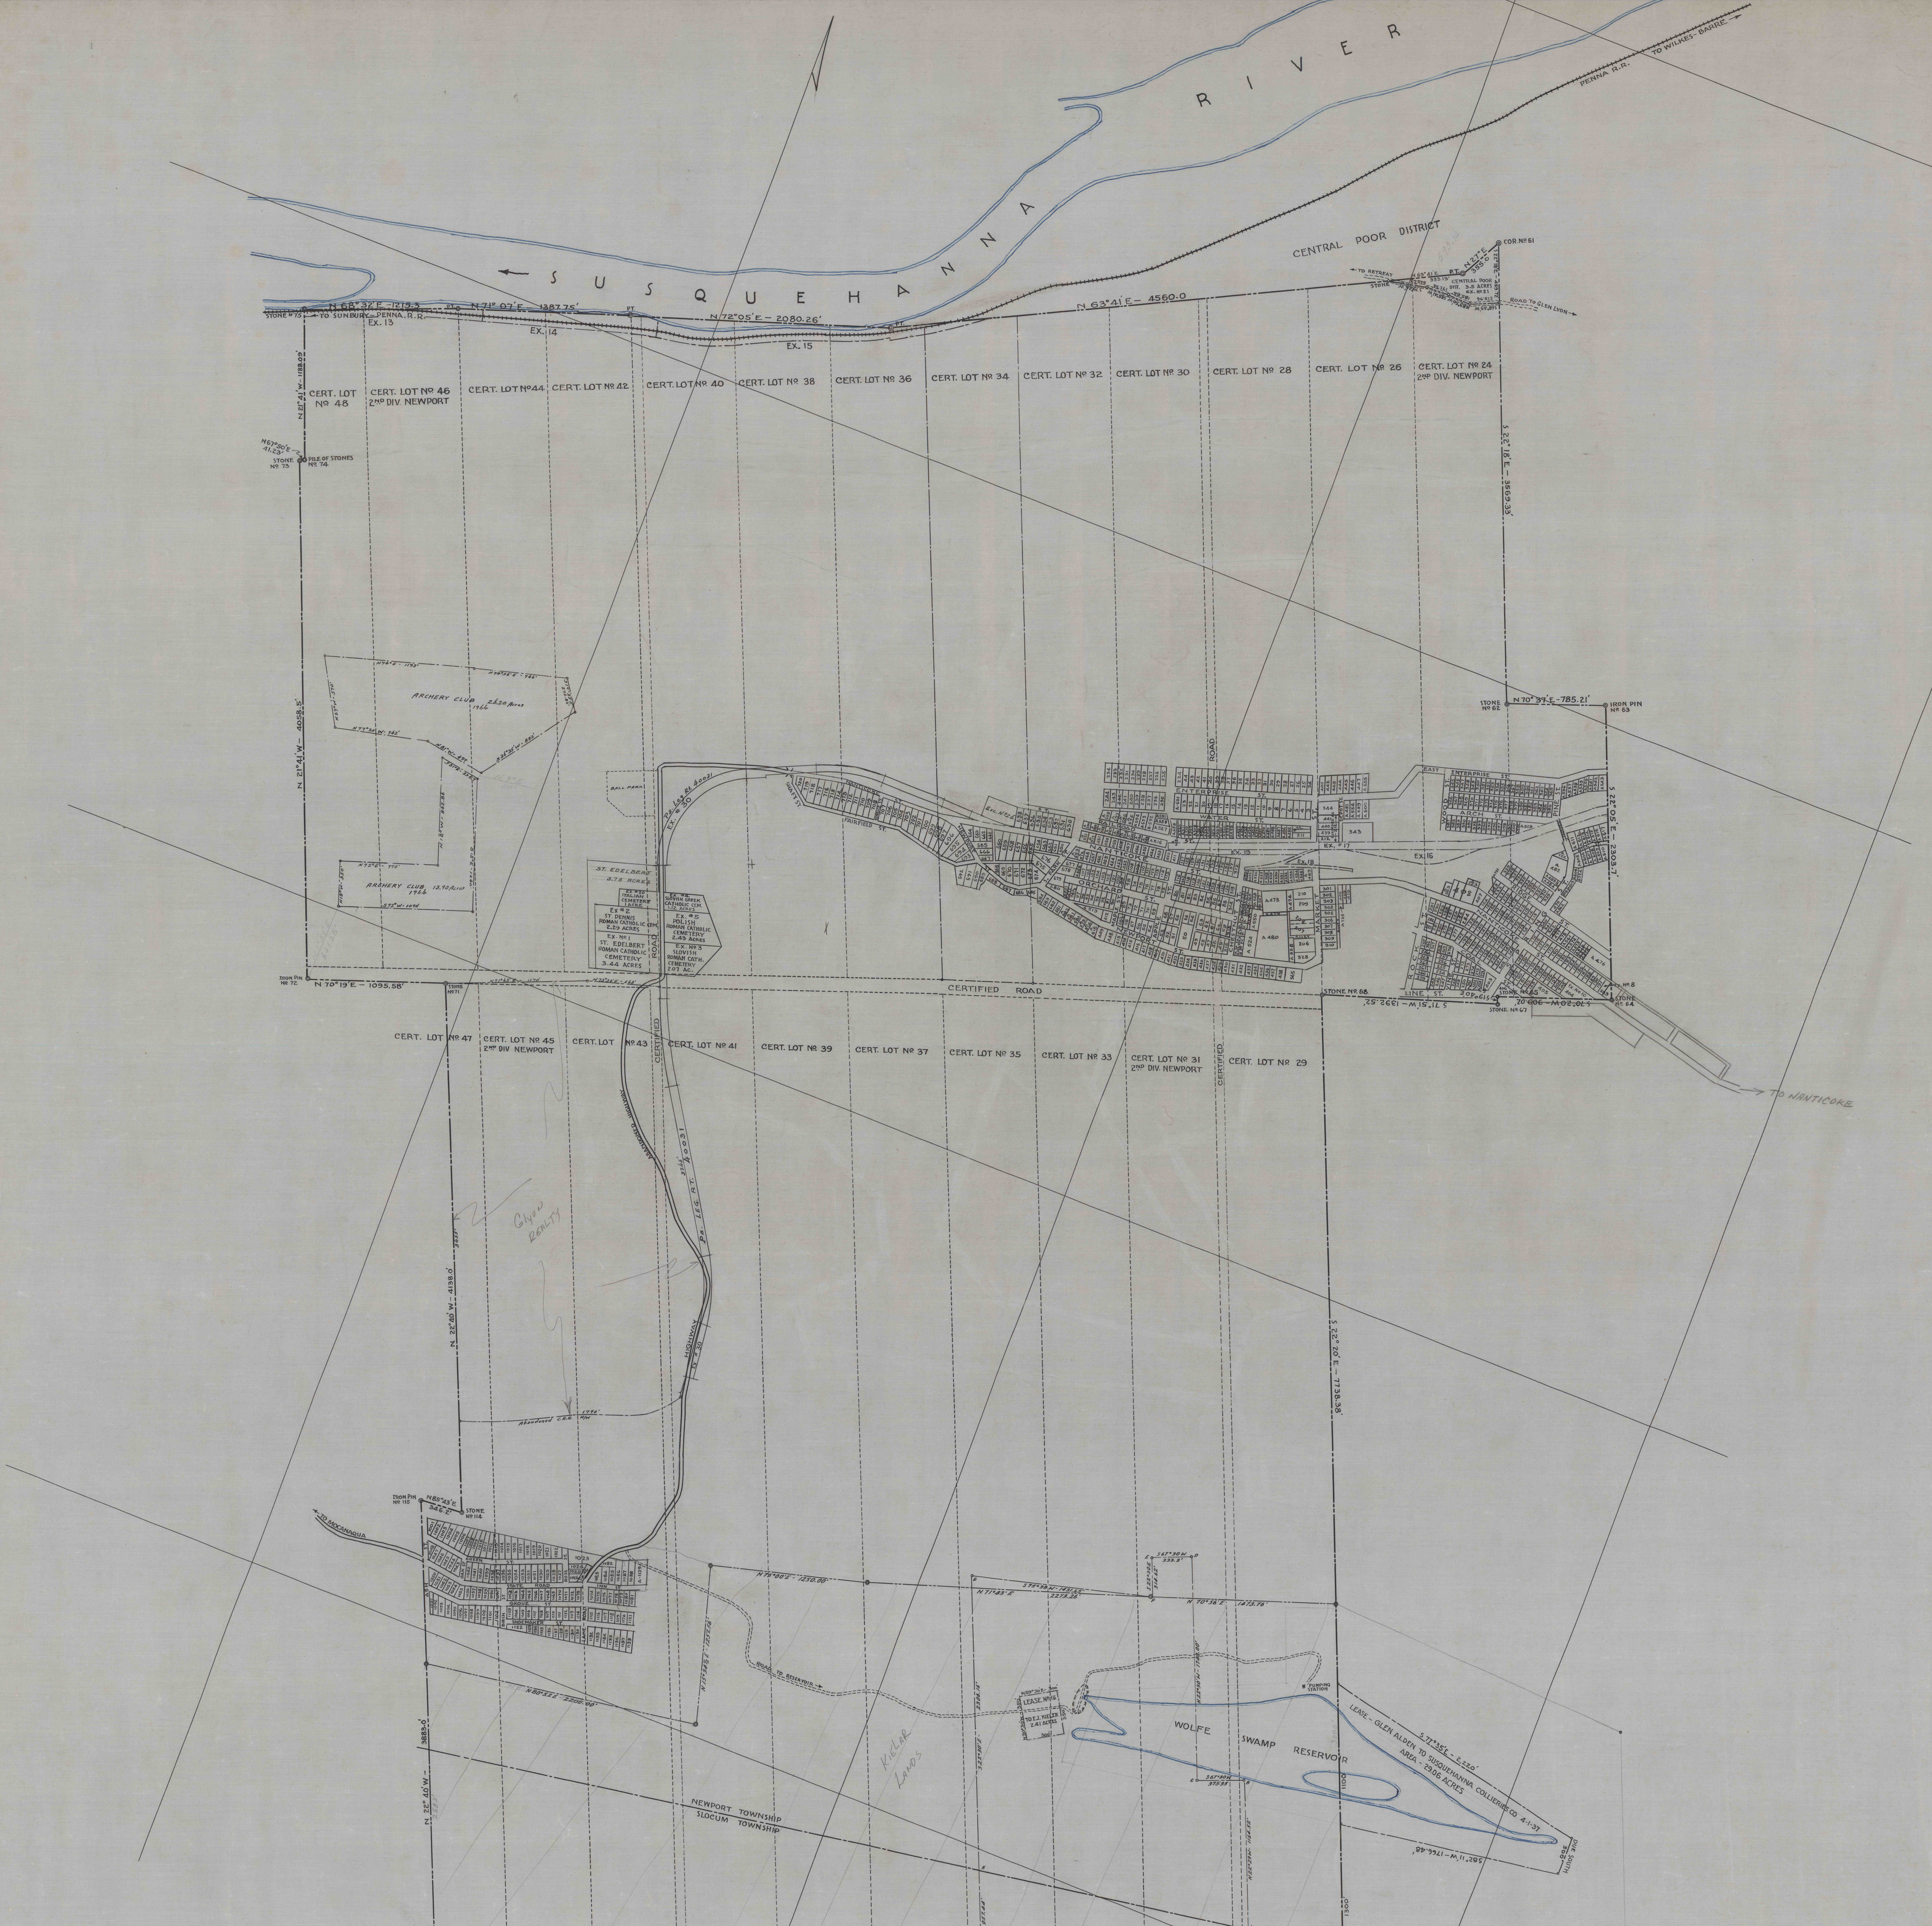
SUSQUEHANNA RIVER
PENNA R.R. TO WILKES-BARRE
CENTRAL POOR DISTRICT
COR. Nº 61
N 27° E 355.0
P.T.
N 63° 41' E 333.13'
CENTRAL POOR DIST. 3.5 ACRES EX. Nº 21
S 22° 18' E - 469.72
TO RETREAT
STONE
ROAD TO GLEN LYON
593.14
STONE #75
N 68° 32' E - 1215.3
N 71° 07' E - 1387.75'
N 72° 05' E - 2080.26'
N 63° 41' E - 4560.0
TO SUNBURY - PENNA. R.R.
PT.
EX. 13
EX. 14
EX. 15
N 21° 41' W - 1188.09'
N 67° 50' E 41.23'
STONE Nº 73
PILE OF STONES Nº 74
CERT. LOT Nº 48
CERT. LOT Nº 46 2ND DIV. NEWPORT
CERT. LOT Nº 44
CERT. LOT Nº 42
CERT. LOT Nº 40
CERT. LOT Nº 38
CERT. LOT Nº 36
CERT. LOT Nº 34
CERT. LOT Nº 32
CERT. LOT Nº 30
CERT. LOT Nº 28
CERT. LOT Nº 26
CERT. LOT Nº 24 2ND DIV. NEWPORT
S 22° 18' E - 3569.33'
ARCHERY CLUB 26.20 Acres 1964
N 74° E - 1193'
N 74° 56' E - 746'
N 29° W - 570'
N 77° 20' W - 742'
N 81° W - 497
S 36° 35' W - 882'
N 18° W - 847.86
N 9° E 50'
N 21° 41' W - 4058.5'
ARCHERY CLUB 13.90 Acres 1964
N 72° E - 770'
N 18° W - 350'
S 72° W - 1070
S 18° E - 1040
N 11° 51' E 641.26'
BALL PARK
Pa. Leg. Rt. 40031 EX. # 30
ST. EDELBERT 3.78 ACRES
EX #20 ITALIAN CEMETERY 1 ACRE
EX #2 ST. DENNIS ROMAN CATHOLIC CEM. 2.29 ACRES
EX. Nº 1 ST. EDELBERT ROMAN CATHOLIC CEMETERY 3.44 ACRES
EX. #4 SLOVISH GREEK CATHOLIC CEM. 1.12 ACRES
EX. #5 POLISH ROMAN CATHOLIC CEMETERY 2.43 ACRES
EX. Nº 3 SLOVISH ROMAN CATH. CEMETERY 2.07 AC.
SHAFT ST.
NANTICOKE ST.
FAIRFIELD ST.
NEWPORT ST.
PARK ST.
RAILROAD ST.
ENTERPRISE ST.
WATER ST.
ORCHARD ST.
MAPLE ST.
APPLE ST.
CHESTNUT ST.
MARKET ST.
DEPOT ST.
ROAD
Exc. Nº 26
EX. 19
EX. 18
EX. # 17
EX. 16
EAST ENTERPRISE ST.
WOOD ST.
ARCH ST.
PINE ST.
ROCK ST.
VINE ST.
COAL ST.
RIDGE ST.
SPRING ST.
LINE ST.
ALLEY
STONE Nº 62
N 70° 37' E - 785.21'
IRON PIN Nº 63
S 22° 05' E - 2303.7'
EX. Nº 8
EX. Nº 10
STONE Nº 64
STONE Nº 65
STONE Nº 67
STONE Nº 68
S 70° 20' W - 909.02'
S 71° 51' W - 1392.52'
TO NANTICOKE
IRON PIN Nº 72
N 70° 19' E - 1095.58'
STONE Nº 71
N 71° 43' E - 1170'
N 73° 30' E - 548'
CERTIFIED ROAD
CERT. LOT Nº 47
CERT. LOT Nº 45 2ND DIV NEWPORT
CERT. LOT Nº 43
CERT. LOT Nº 41
CERT. LOT Nº 39
CERT. LOT Nº 37
CERT. LOT Nº 35
CERT. LOT Nº 33
CERT. LOT Nº 31 2ND DIV. NEWPORT
CERT. LOT Nº 29
CERTIFIED
Glyon REALTY
N 22° 40' W - 4138.0'
3455'
ABANDONED HIGHWAY
Pa. LEG. RT. 40031
3245'
HIGHWAY EX # 30
Abandoned C.R.R. R/W 1790'
S 22° 10' E - 7738.38'
IRON PIN Nº 115
N 85° 43' E 346.2'
STONE Nº 114
TO MOCANAQUA
ASH ST.
GREEN ST.
OAK ST.
STATE ROAD
ROSS ST.
INN ST.
GROVE ST.
BIRCH ST.
SHOEMAKER ST.
LAKE ROAD
N 75° 00' E - 1250.00'
N 15° 34½' E - 1257.36'
N 80° 52' E - 2200.00'
ROAD TO RESERVOIR
N 71° 43' E 2273.26'
S 75° 38' W - 1431.65'
S 67° 30 W 333.3'
S 22° 30 E 314.62'
N 70° 56' E 1473.76'
S 22° 30' E - 2306.16'
N 22° 30' W - 1740.00'
S 67° 30 W 375.95
N 59° 30' E - 300
LEASE Nº 116 TO E.J. KIELER 2.41 ACRES
N 30° 30' W
350
300'
PUMPING STATION
WOLFE SWAMP RESERVOIR
LEASE - GLEN ALDEN TO SUSQUEHANNA COLLIERIES CO 4-1-37 AREA - 29.06 ACRES
S 77° 35' E - 2,220'
S 82° 11' W - 1766.48'
DUE SOUTH 300
3000
1100
1300
KIELAR LANDS
3883.0'
N 22° 40' W
2583'
NEWPORT TOWNSHIP
SLOCUM TOWNSHIP
S 22° 30' E - 957.44'
N 22° 29' W - 1164.52'
N 22° 29' W - 419.26
ROUGH STONE
N 68° 16' E - 4374.11'
CERTIFIED ROAD
N 68° 14' E - 2126.20'
N 68° 16' E - 753.7'
WHITE OAK TREE COR. Nº 112