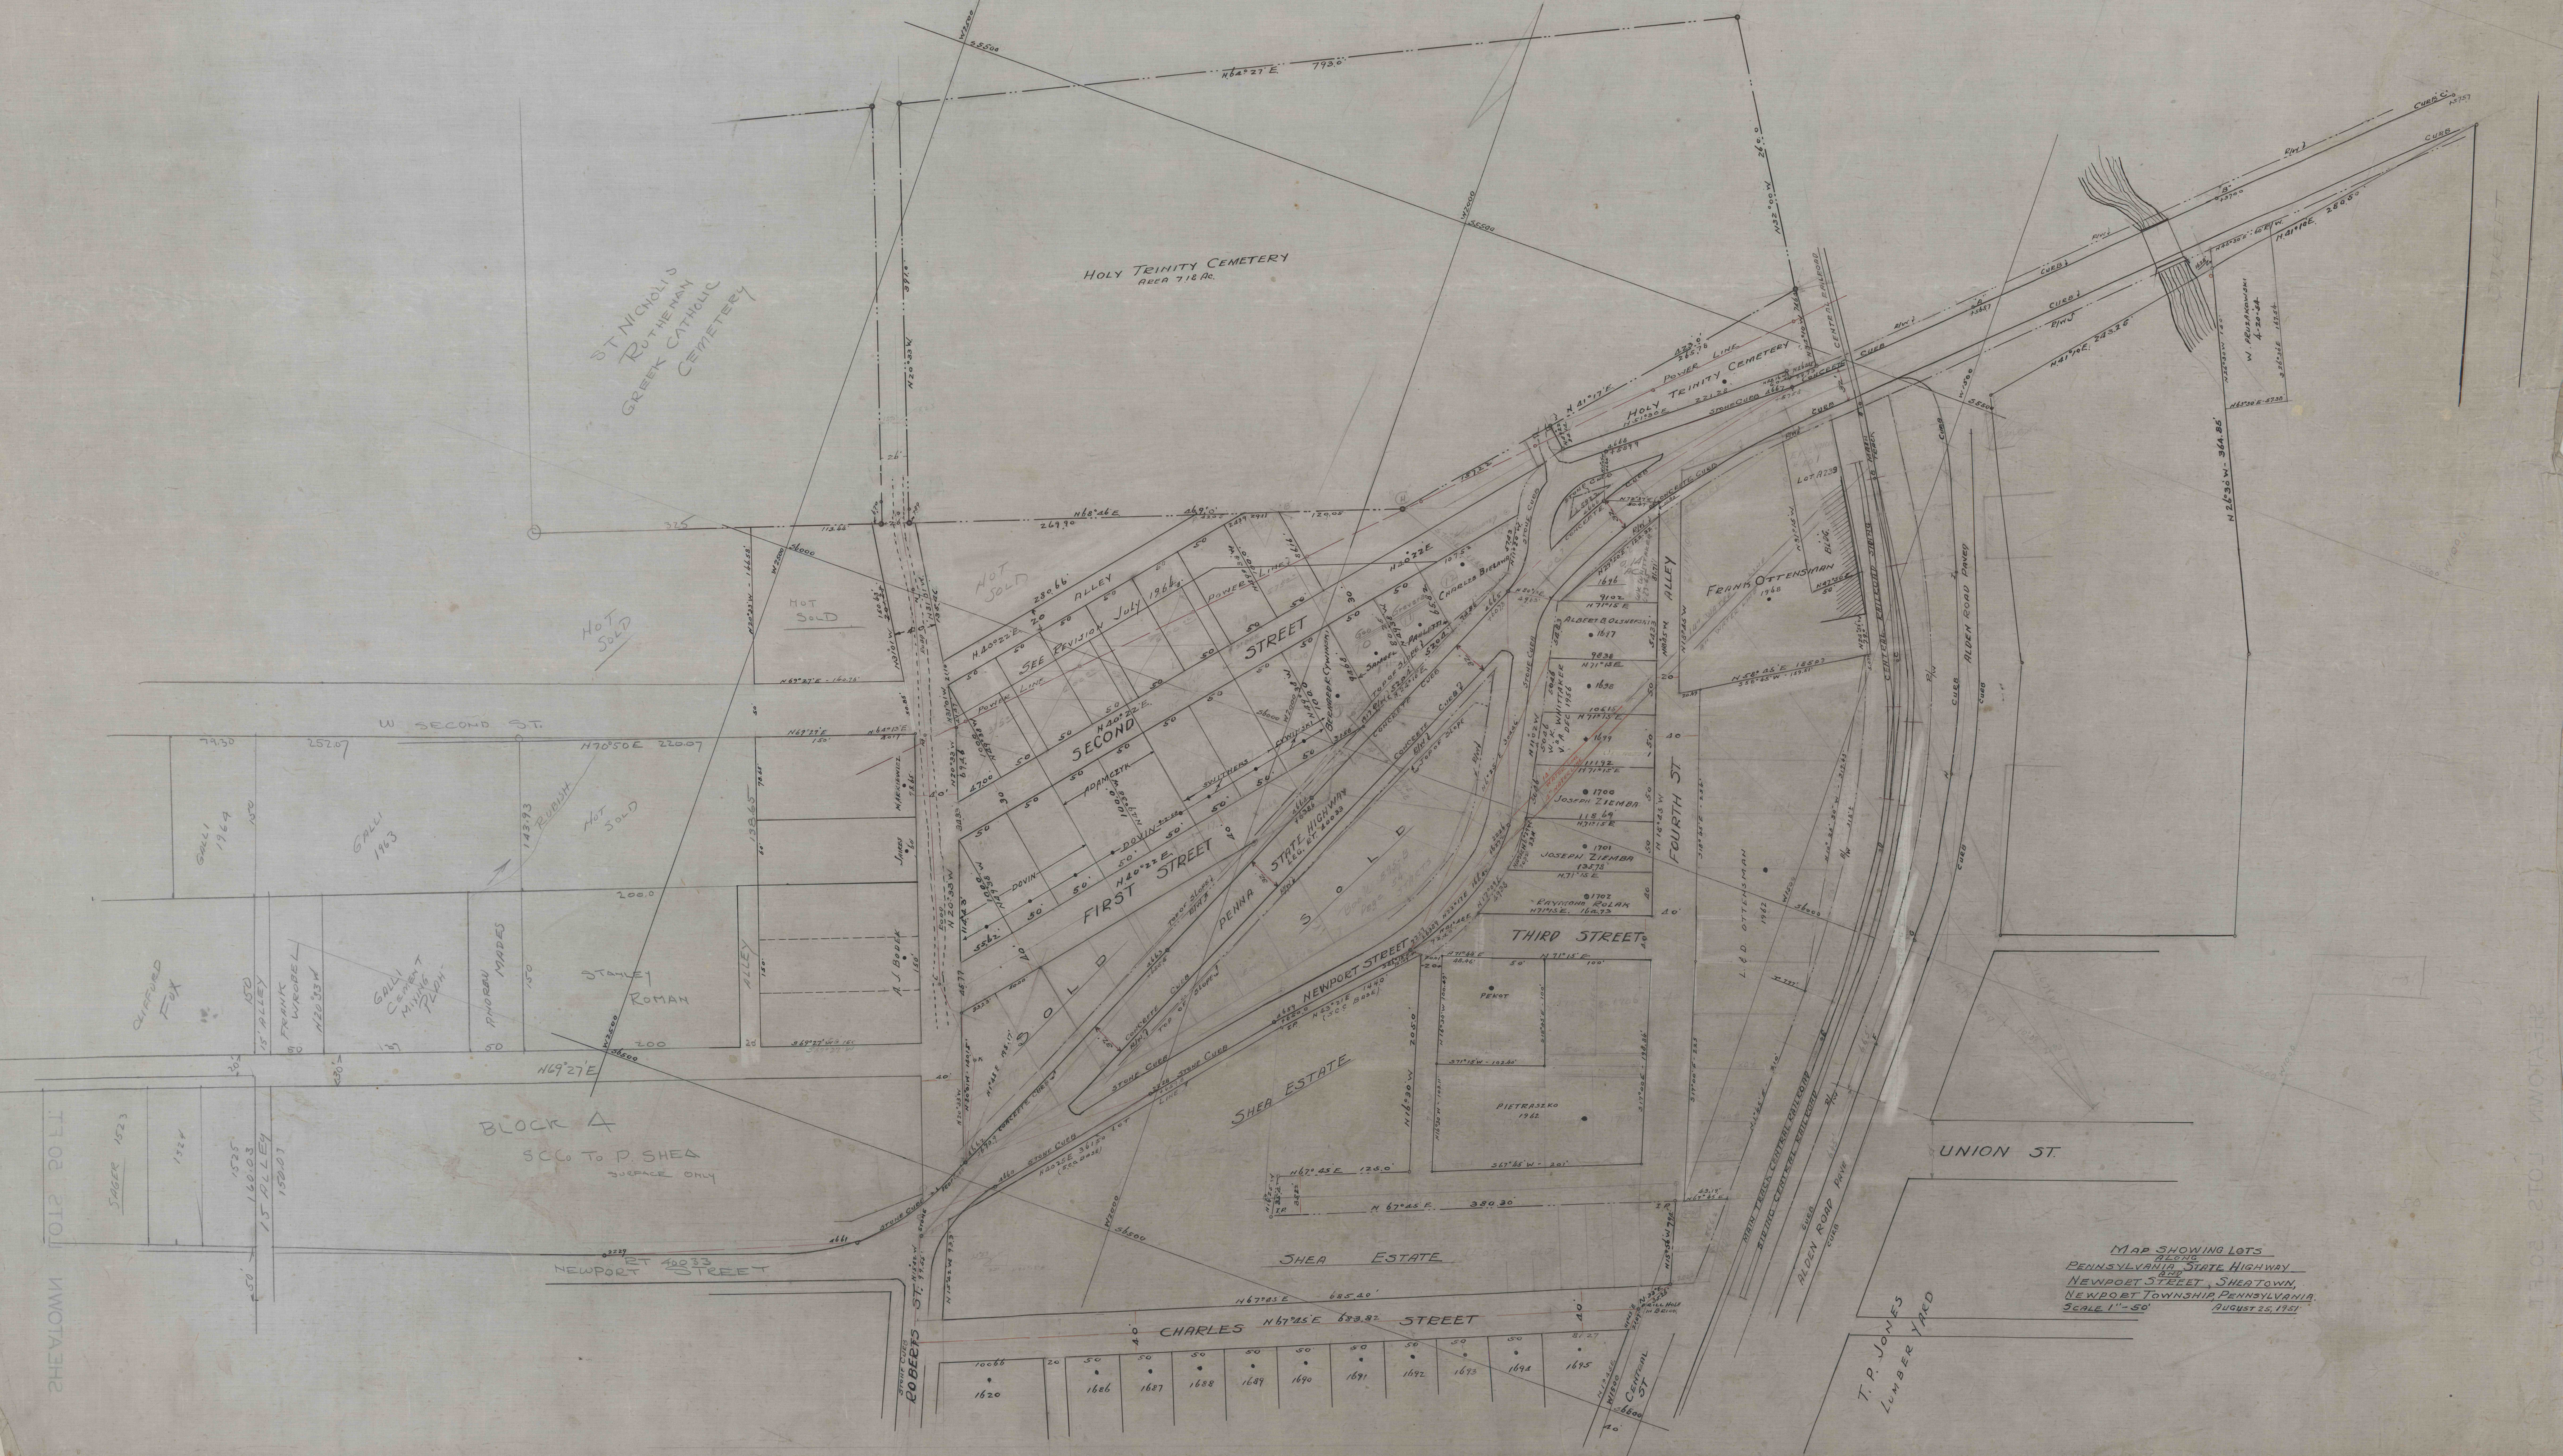

MAP SHOWING LOTS
ALONG
PENNSYLVANIA STATE HIGHWAY
AND
NEWPORT STREET, SHEATOWN,
NEWPORT TOWNSHIP, PENNSYLVANIA.
SCALE 1" - 50'
AUGUST 25, 1951