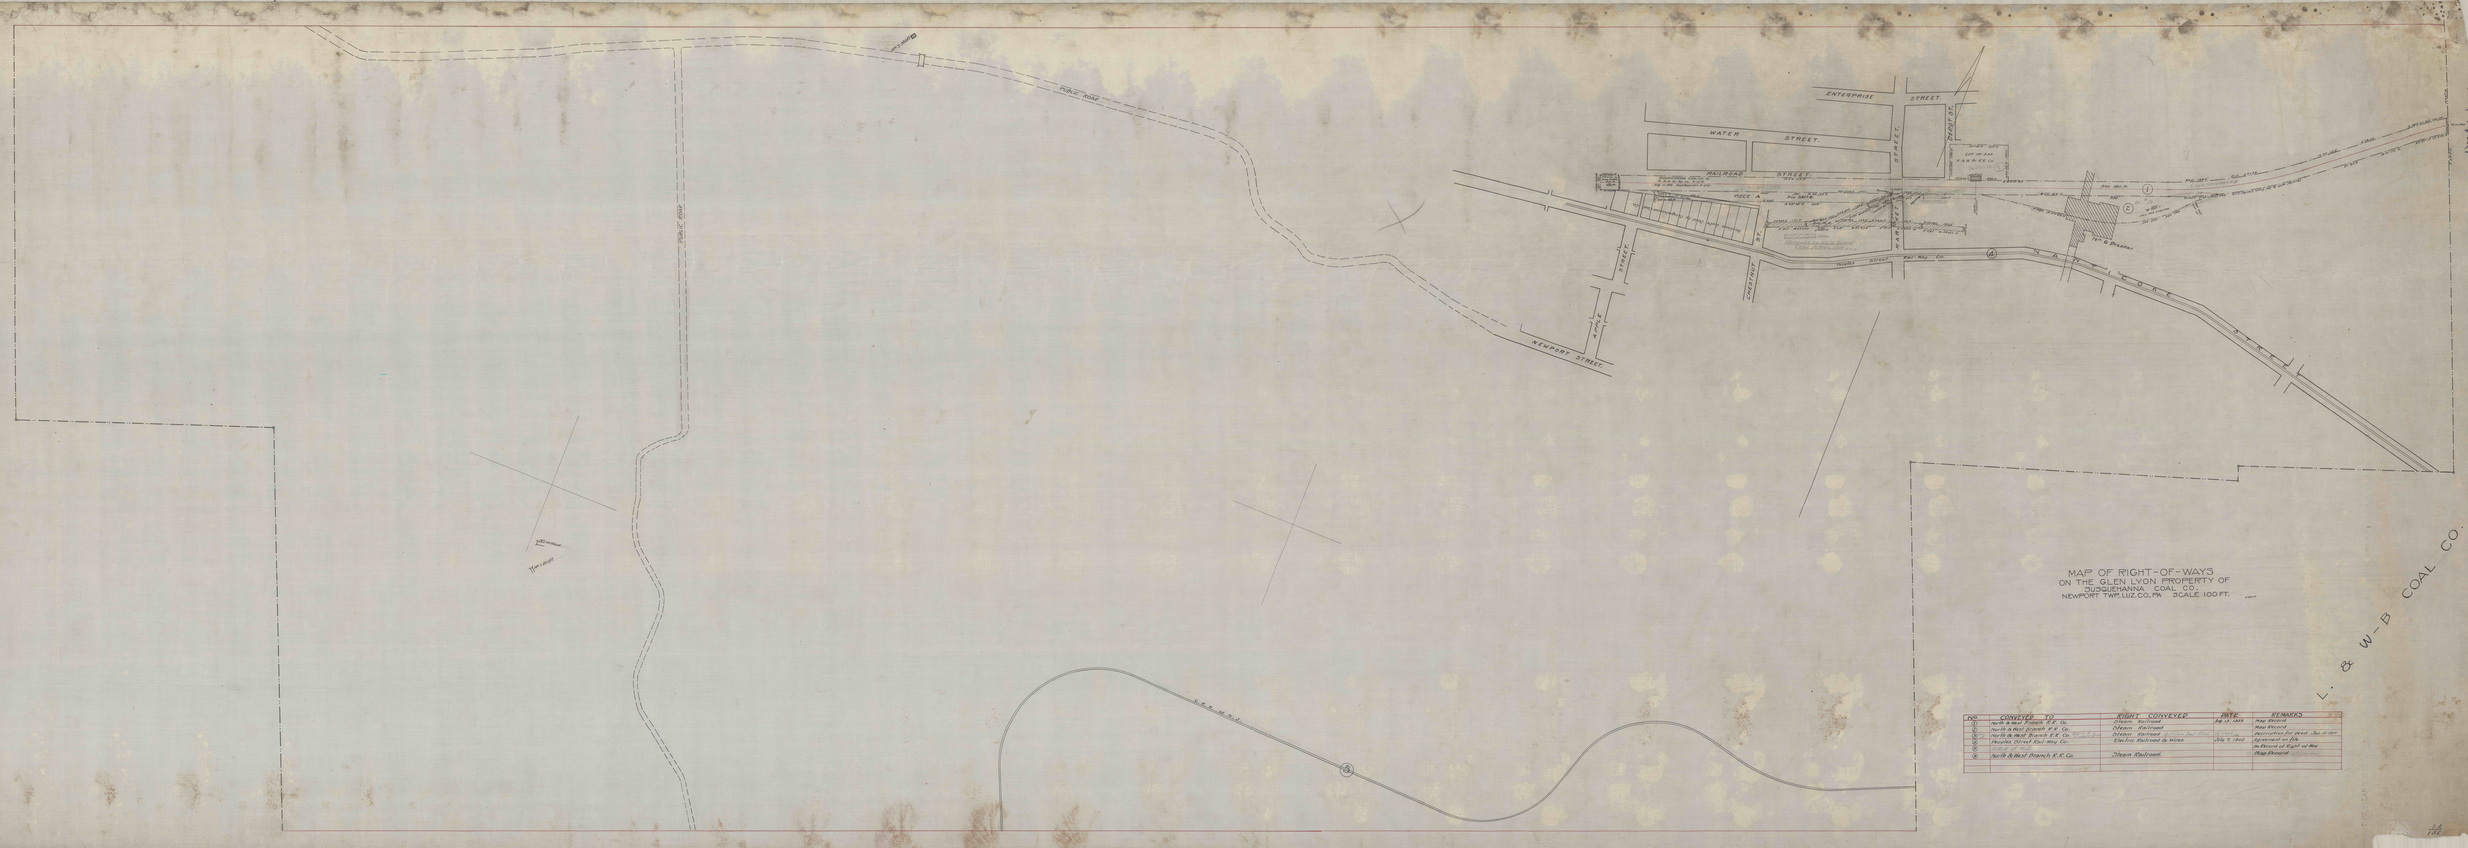


MAP OF RIGHT-OF-WAYS
ON THE GLEN LYON PROPERTY OF
SUSQUEHANNA COAL CO.
NEWPORT TWP. LUZ. CO. PA. SCALE 100 FT.

DOC.	CONVEYED TO	RIGHT CONVEYED	DATE	REMARKS
1	North & West Branch R.R. Co.	Steam Railroad	Feb 12 1873	Not Recorded
2	North & West Branch R.R. Co.	Steam Railroad		Map Record
3	North & West Branch R.R. Co.	Steam Railroad		Restriction for Dwel. Sta. at etc
4	Pennsylvania Coal Co.	Electric Railroad & Wires	May 1, 1900	Agreement re Elec
5				Re-Record of Right of Way
6	North & West Branch R.R. Co.	Steam Railroad		Map Record