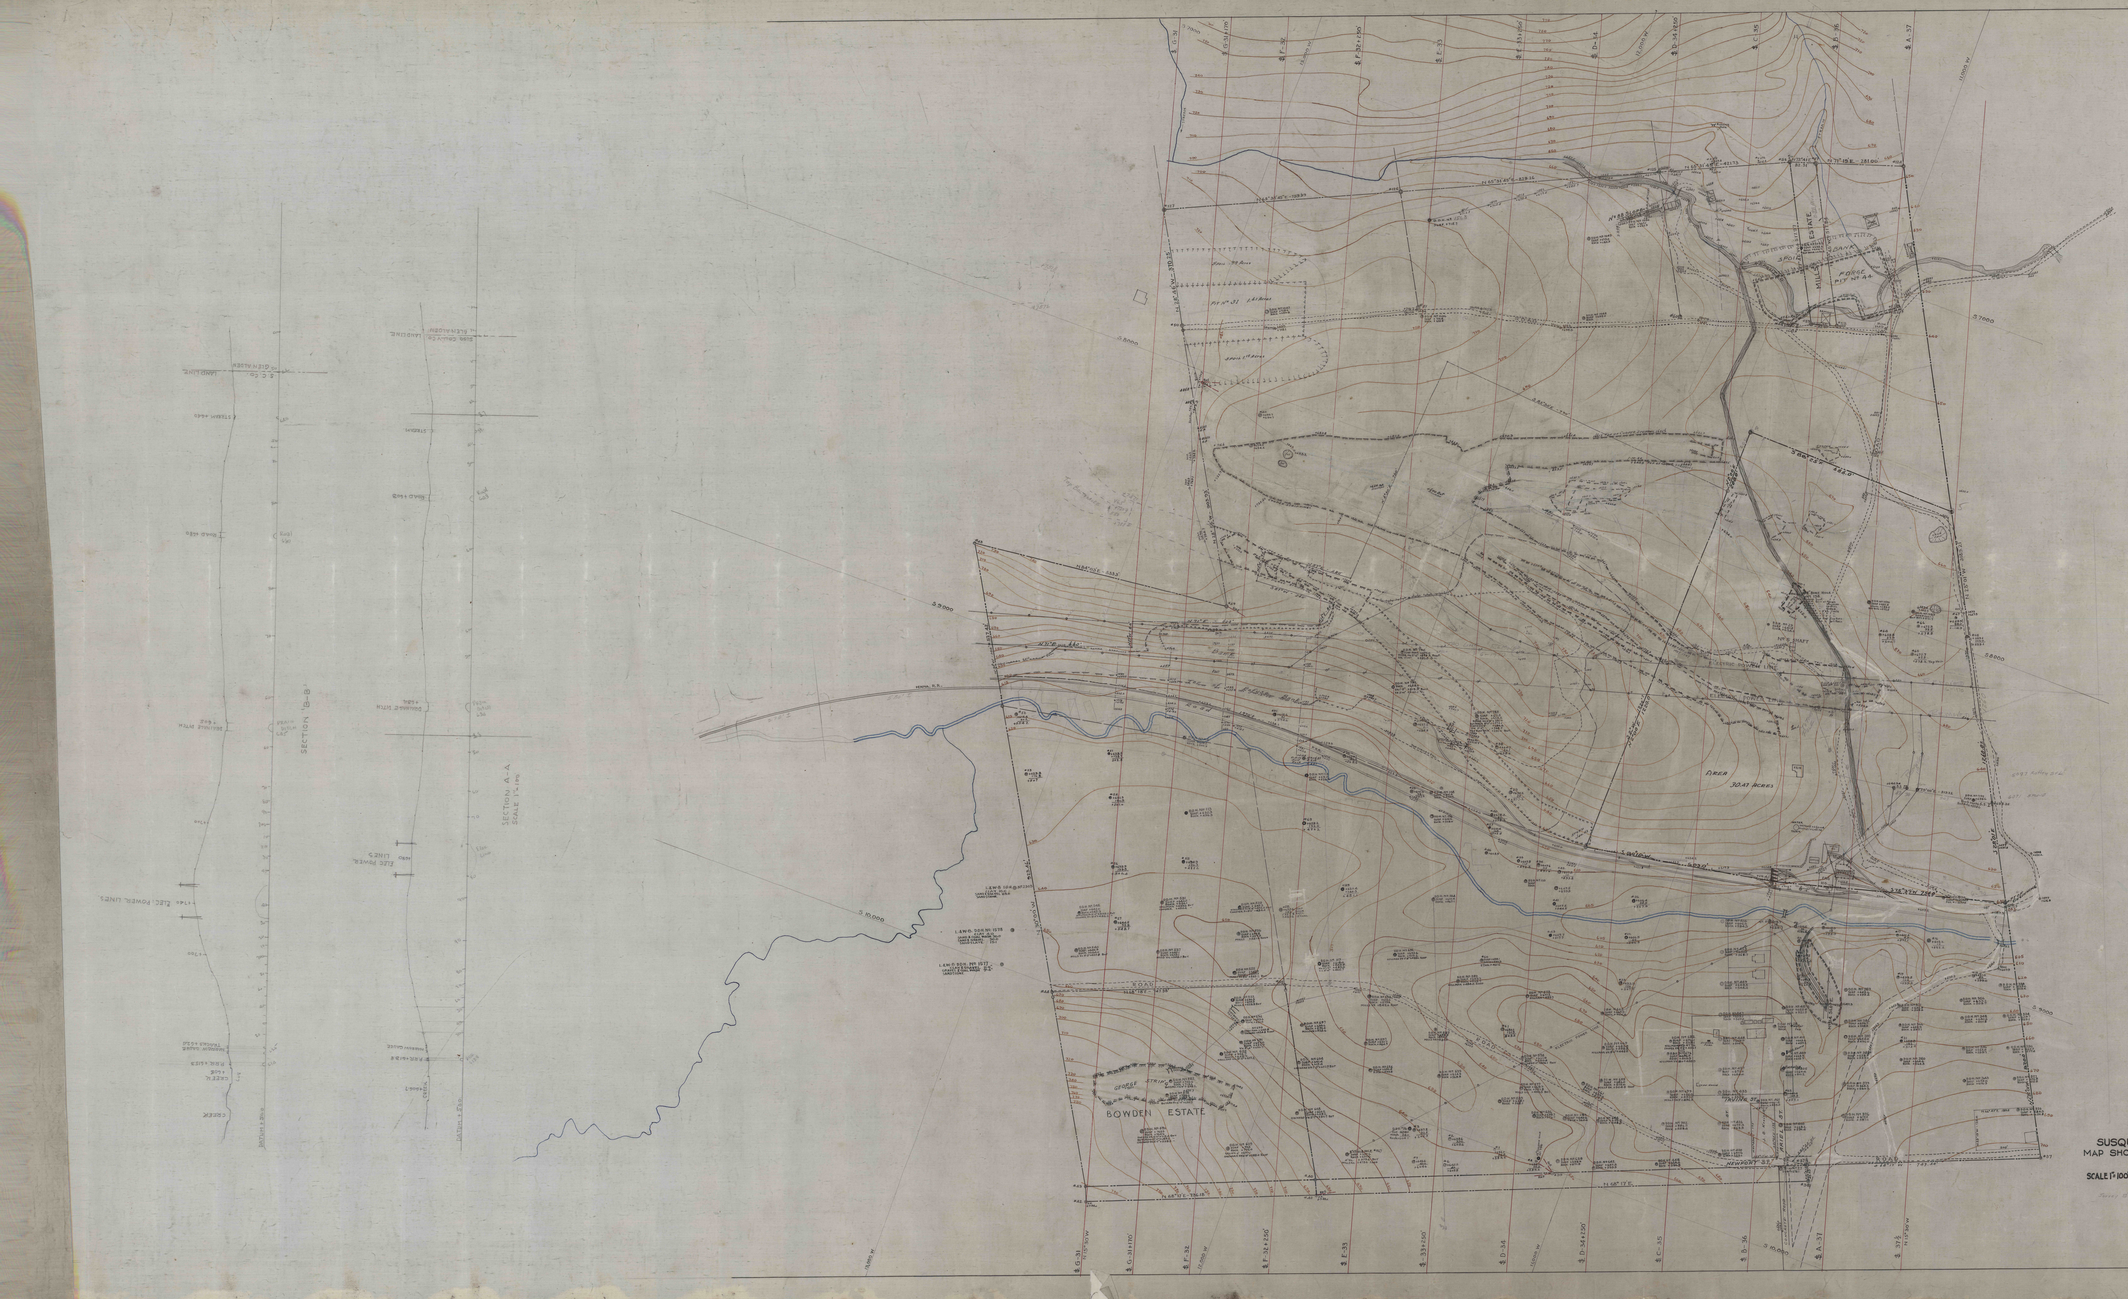


SUSQUEHANNA COLLIERIES CO.
MAP SHOWING SURFACE FEATURES AT
STEARNS
SCALE 1"=100' (1) AREA 194.97 ACRES SEPT. 6, 1941