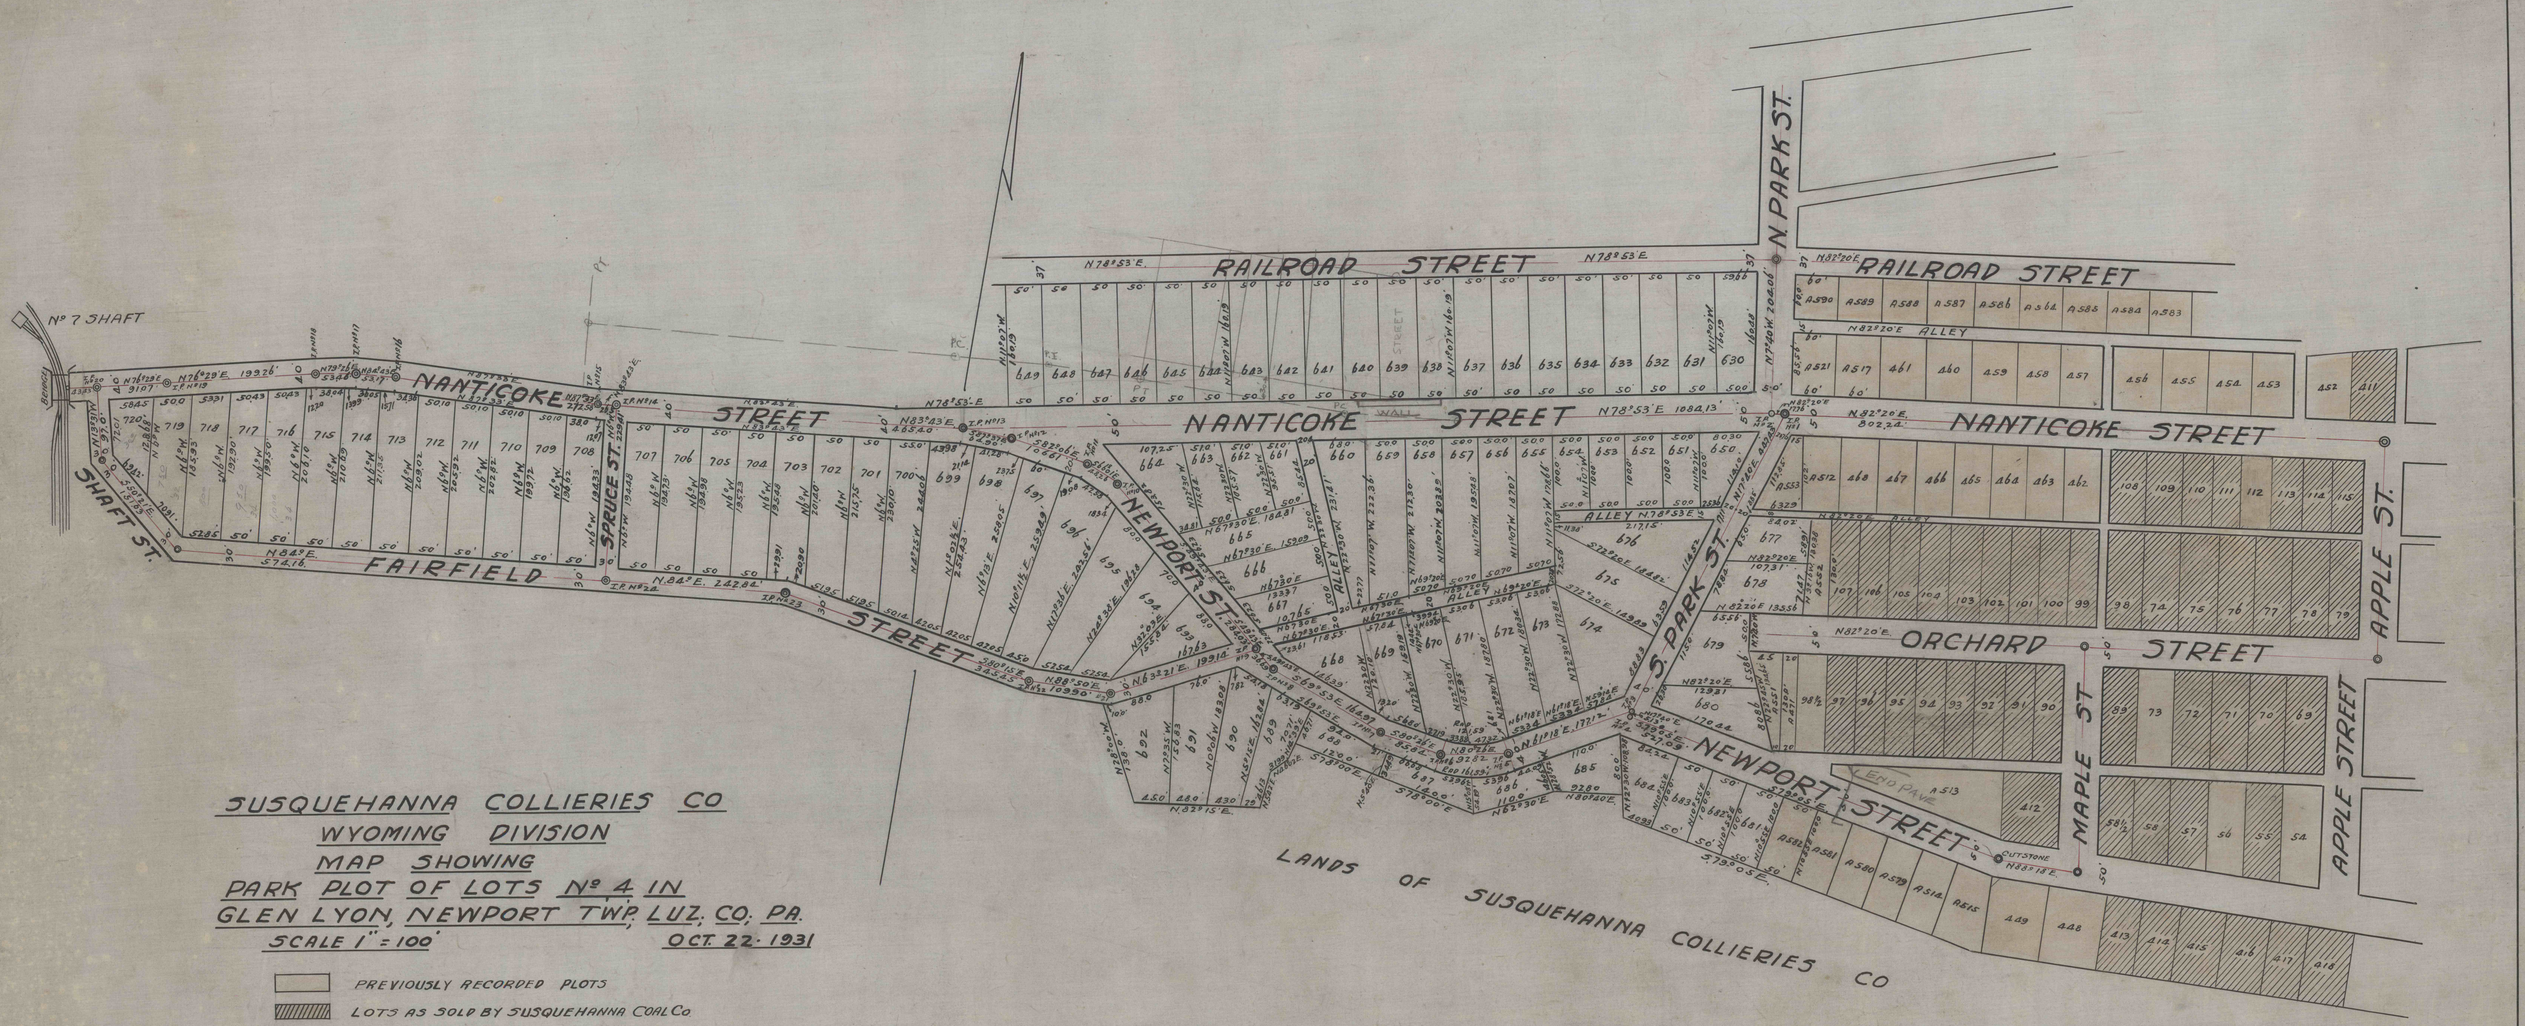


SUSQUEHANNA COLLIERIES CO

WYOMING DIVISION

MAP SHOWING

PARK PLOT OF LOTS Nº 4 IN

GLEN LYON, NEWPORT TWP. LUZ. CO. PA.

SCALE 1" = 100' OCT. 22. 1931

PREVIOUSLY RECORDED PLOTS

LOTS AS SOLD BY SUSQUEHANNA COAL Co.