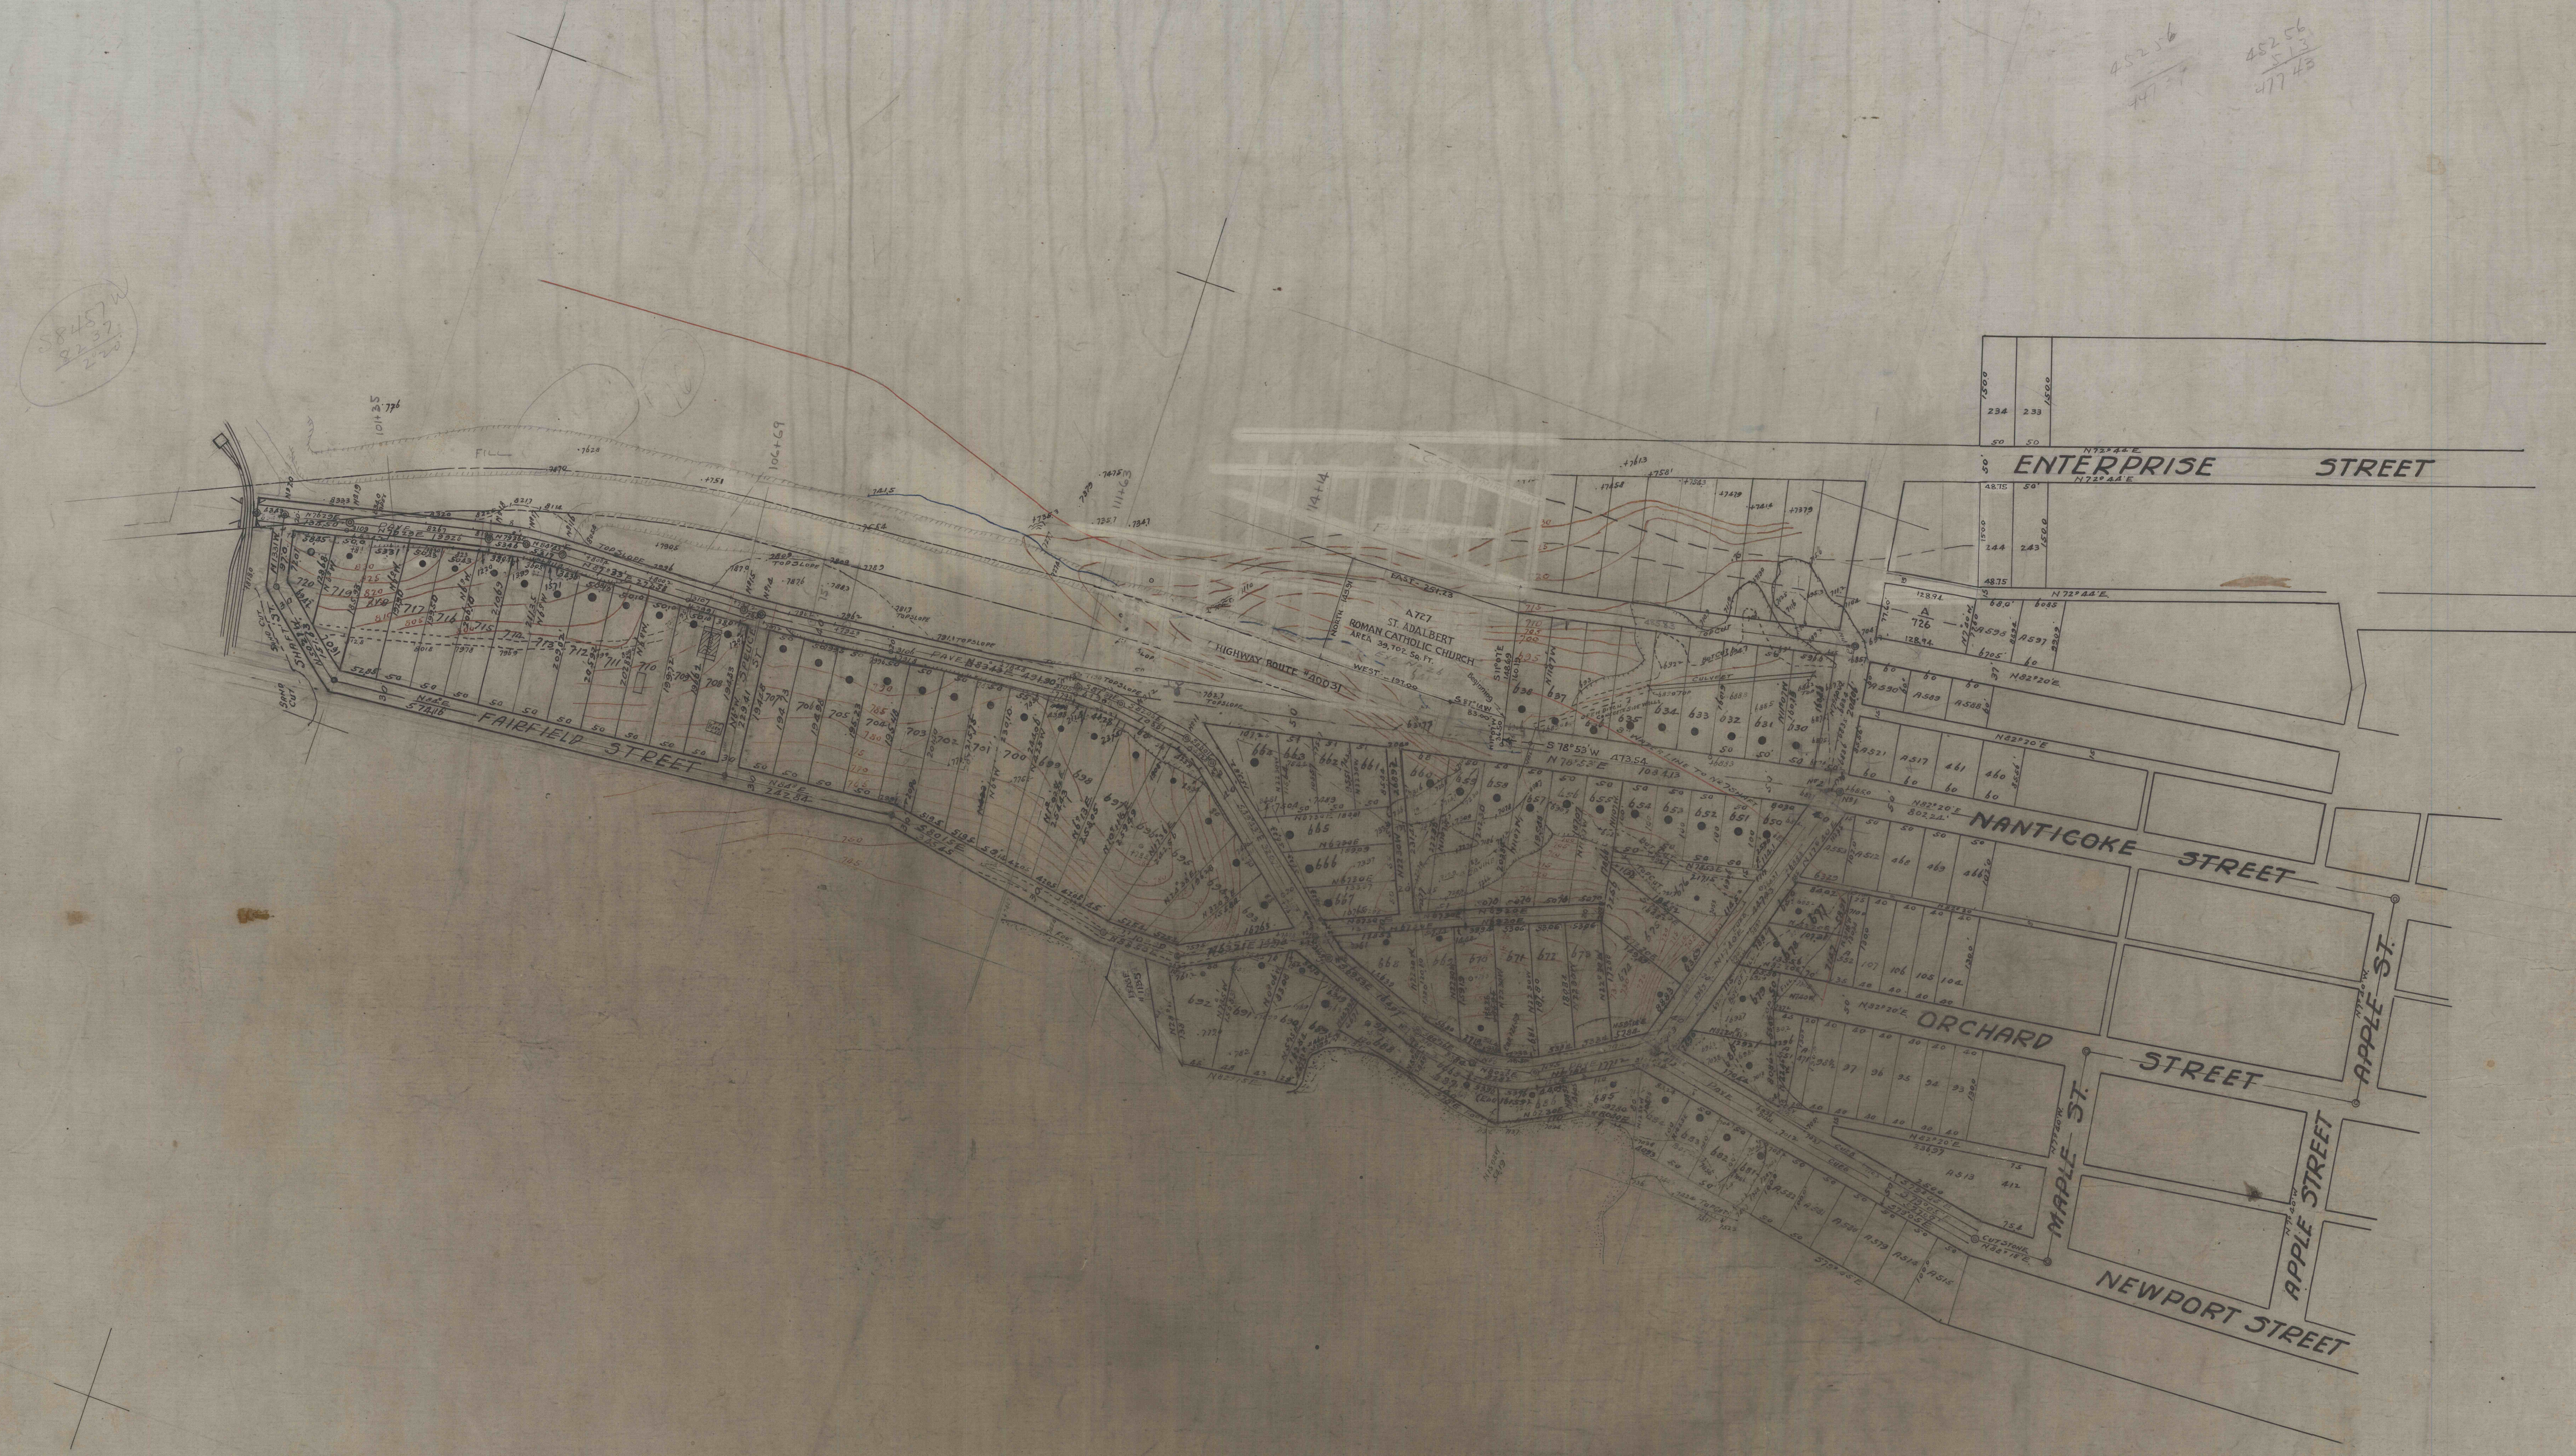
58487 W
82 37
20 20
452 56
5 13
477 43
ENTERPRISE STREET
A727
ST. ADALBERT
ROMAN CATHOLIC CHURCH
AREA 39,702 SQ. FT.
EAST - 251.23
NORTH 149.91
WEST - 197.00
HIGHWAY ROUTE #40031
S 87°14'W
83.00'
Beginning
S 11°07'E
148.69
160.19
S 78°53'W
N 78°53'E
473.54
111+63
14+14
TOPSLOPE
OPEN DITCH CONCRETE SIDE WALLS
FAIRFIELD STREET
NANTICOKE STREET
ORCHARD STREET
NEWPORT STREET
MAPLE ST.
APPLE STREET
APPLE ST.