
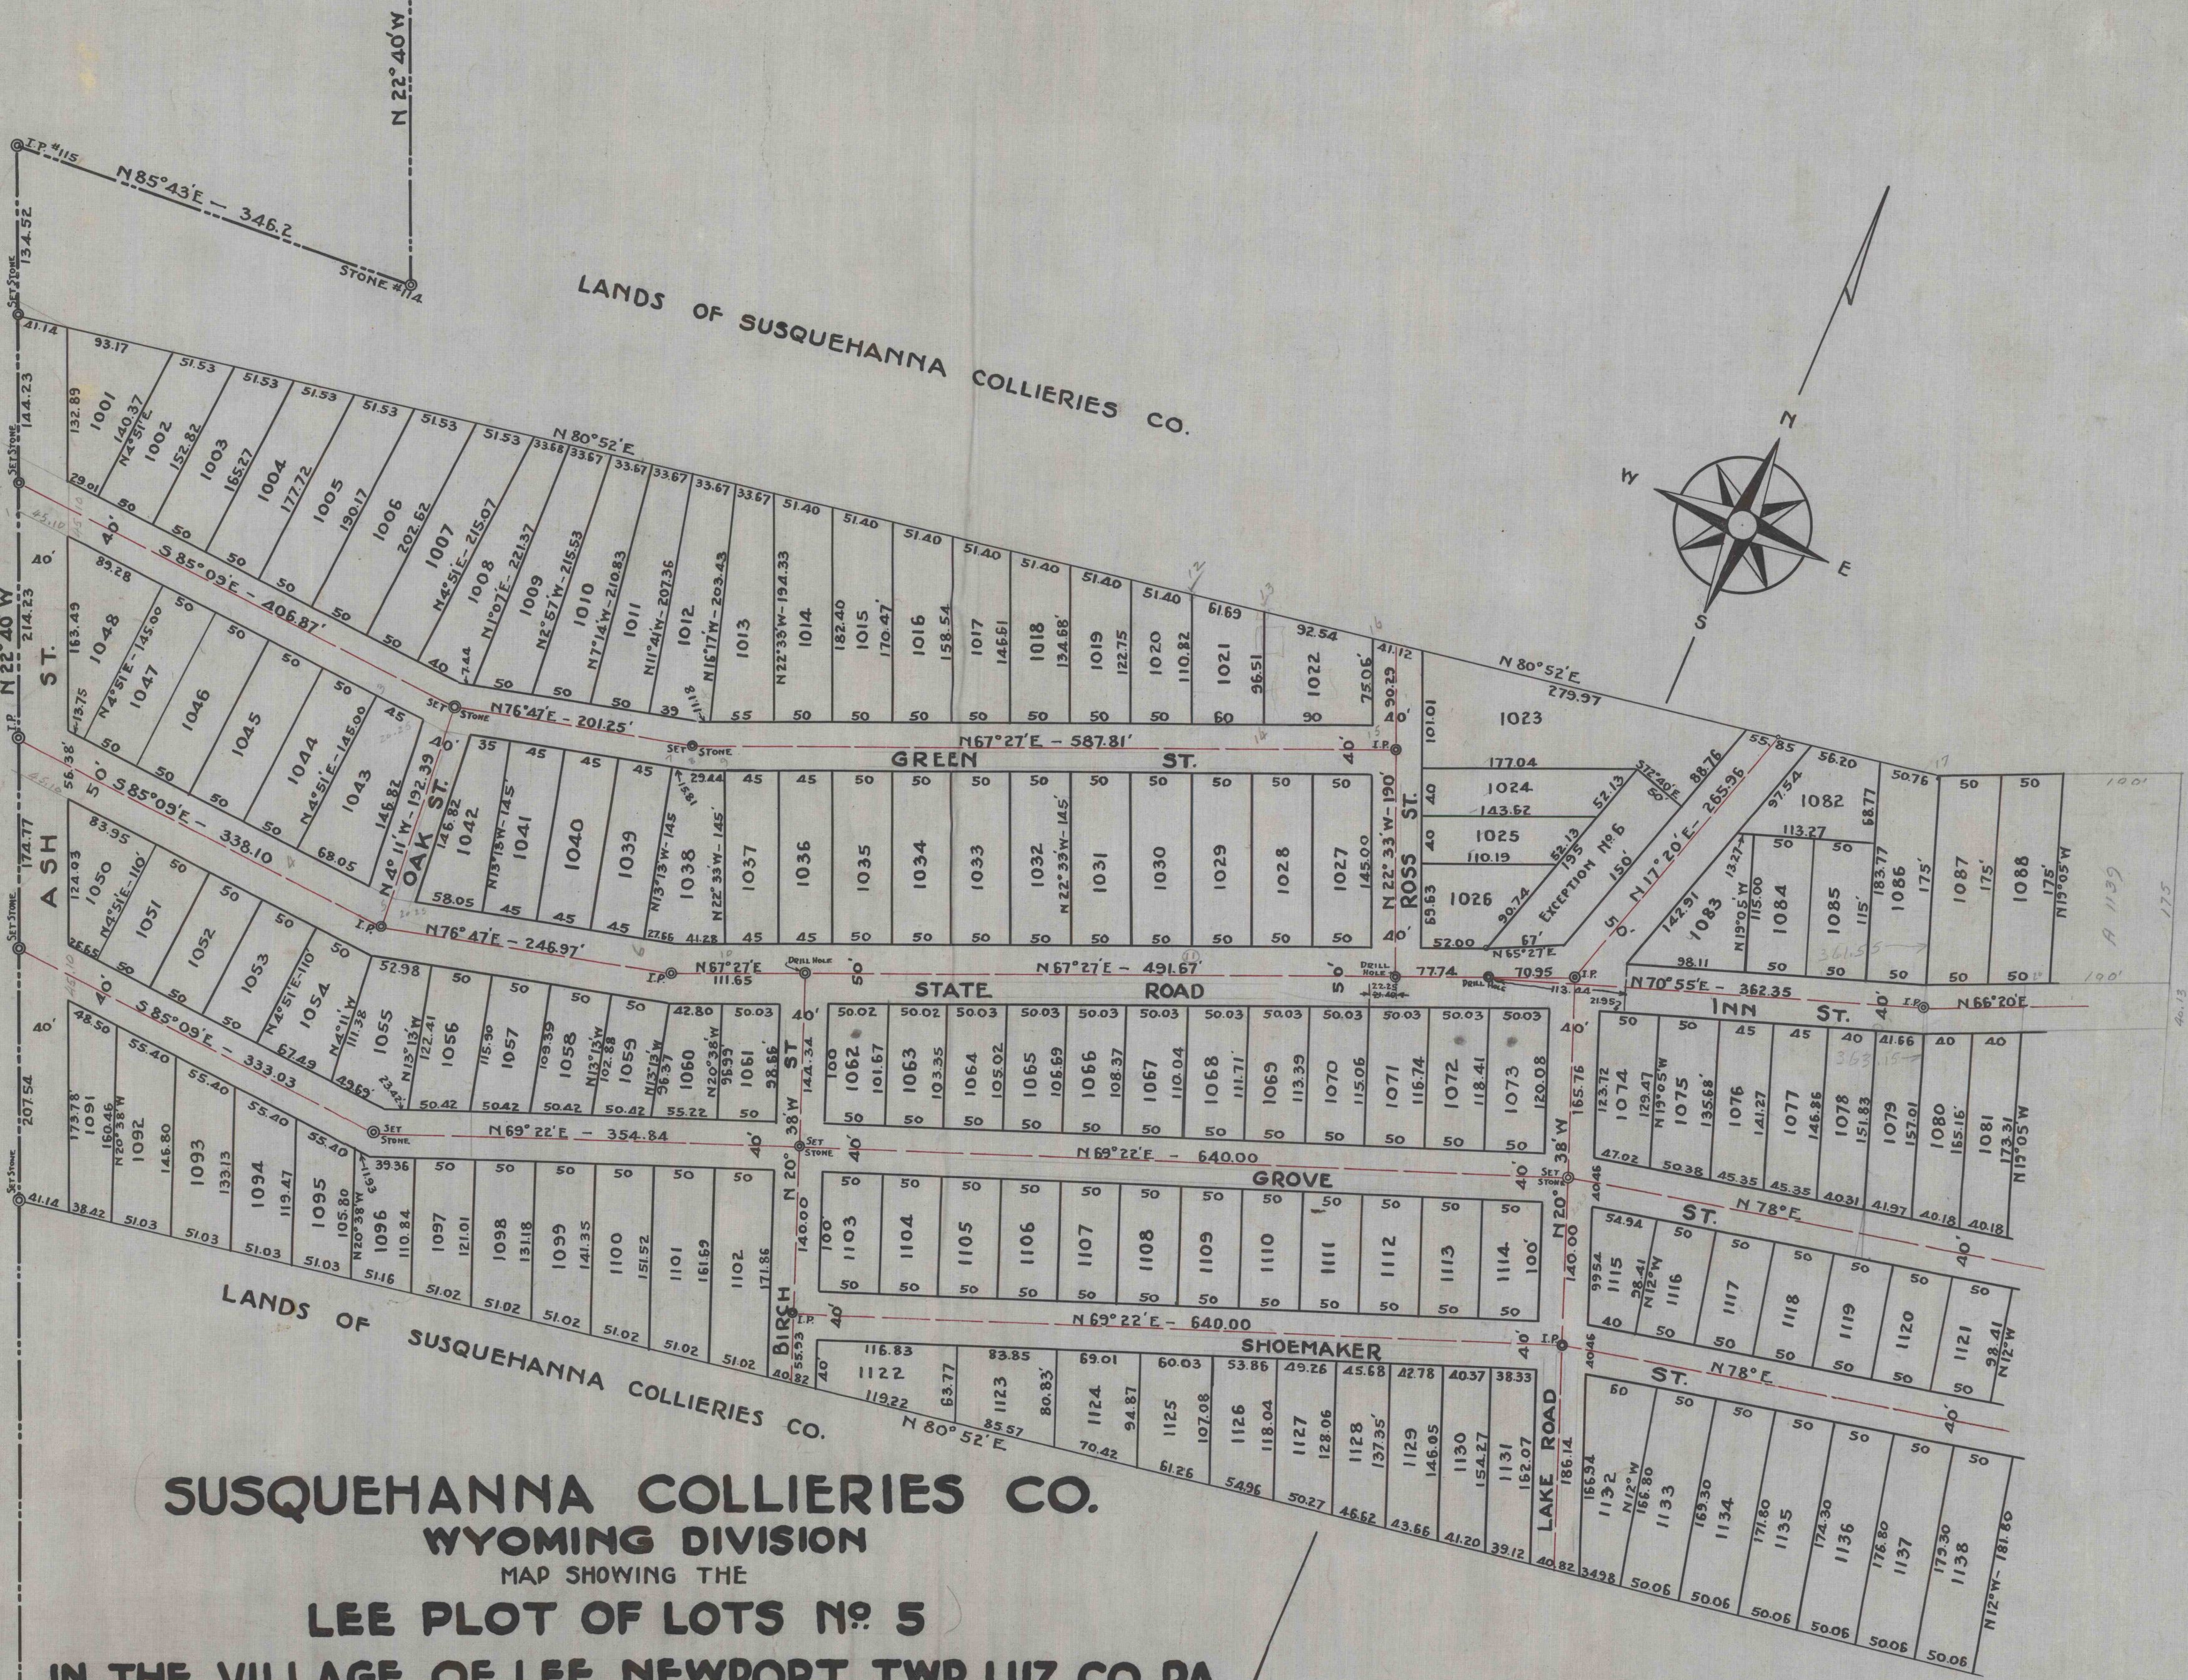


LANDS OF GLEN ALDEN COAL CO.

LANDS OF SUSQUEHANNA COLLIERIES CO.

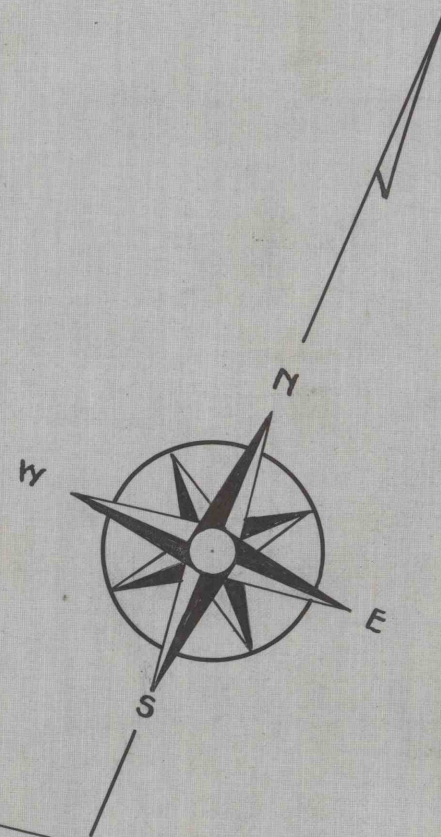

SUSQUEHANNA COLLIERIES CO.
WYOMING DIVISION
MAP SHOWING THE
LEE PLOT OF LOTS NO. 5
IN THE VILLAGE OF LEE, NEWPORT TWP. LUZ. CO. PA.
SCALE 1"=100'
MAP BK #3 Pgs 196-197
OCT. 20, 1931.

196

MB 3

197