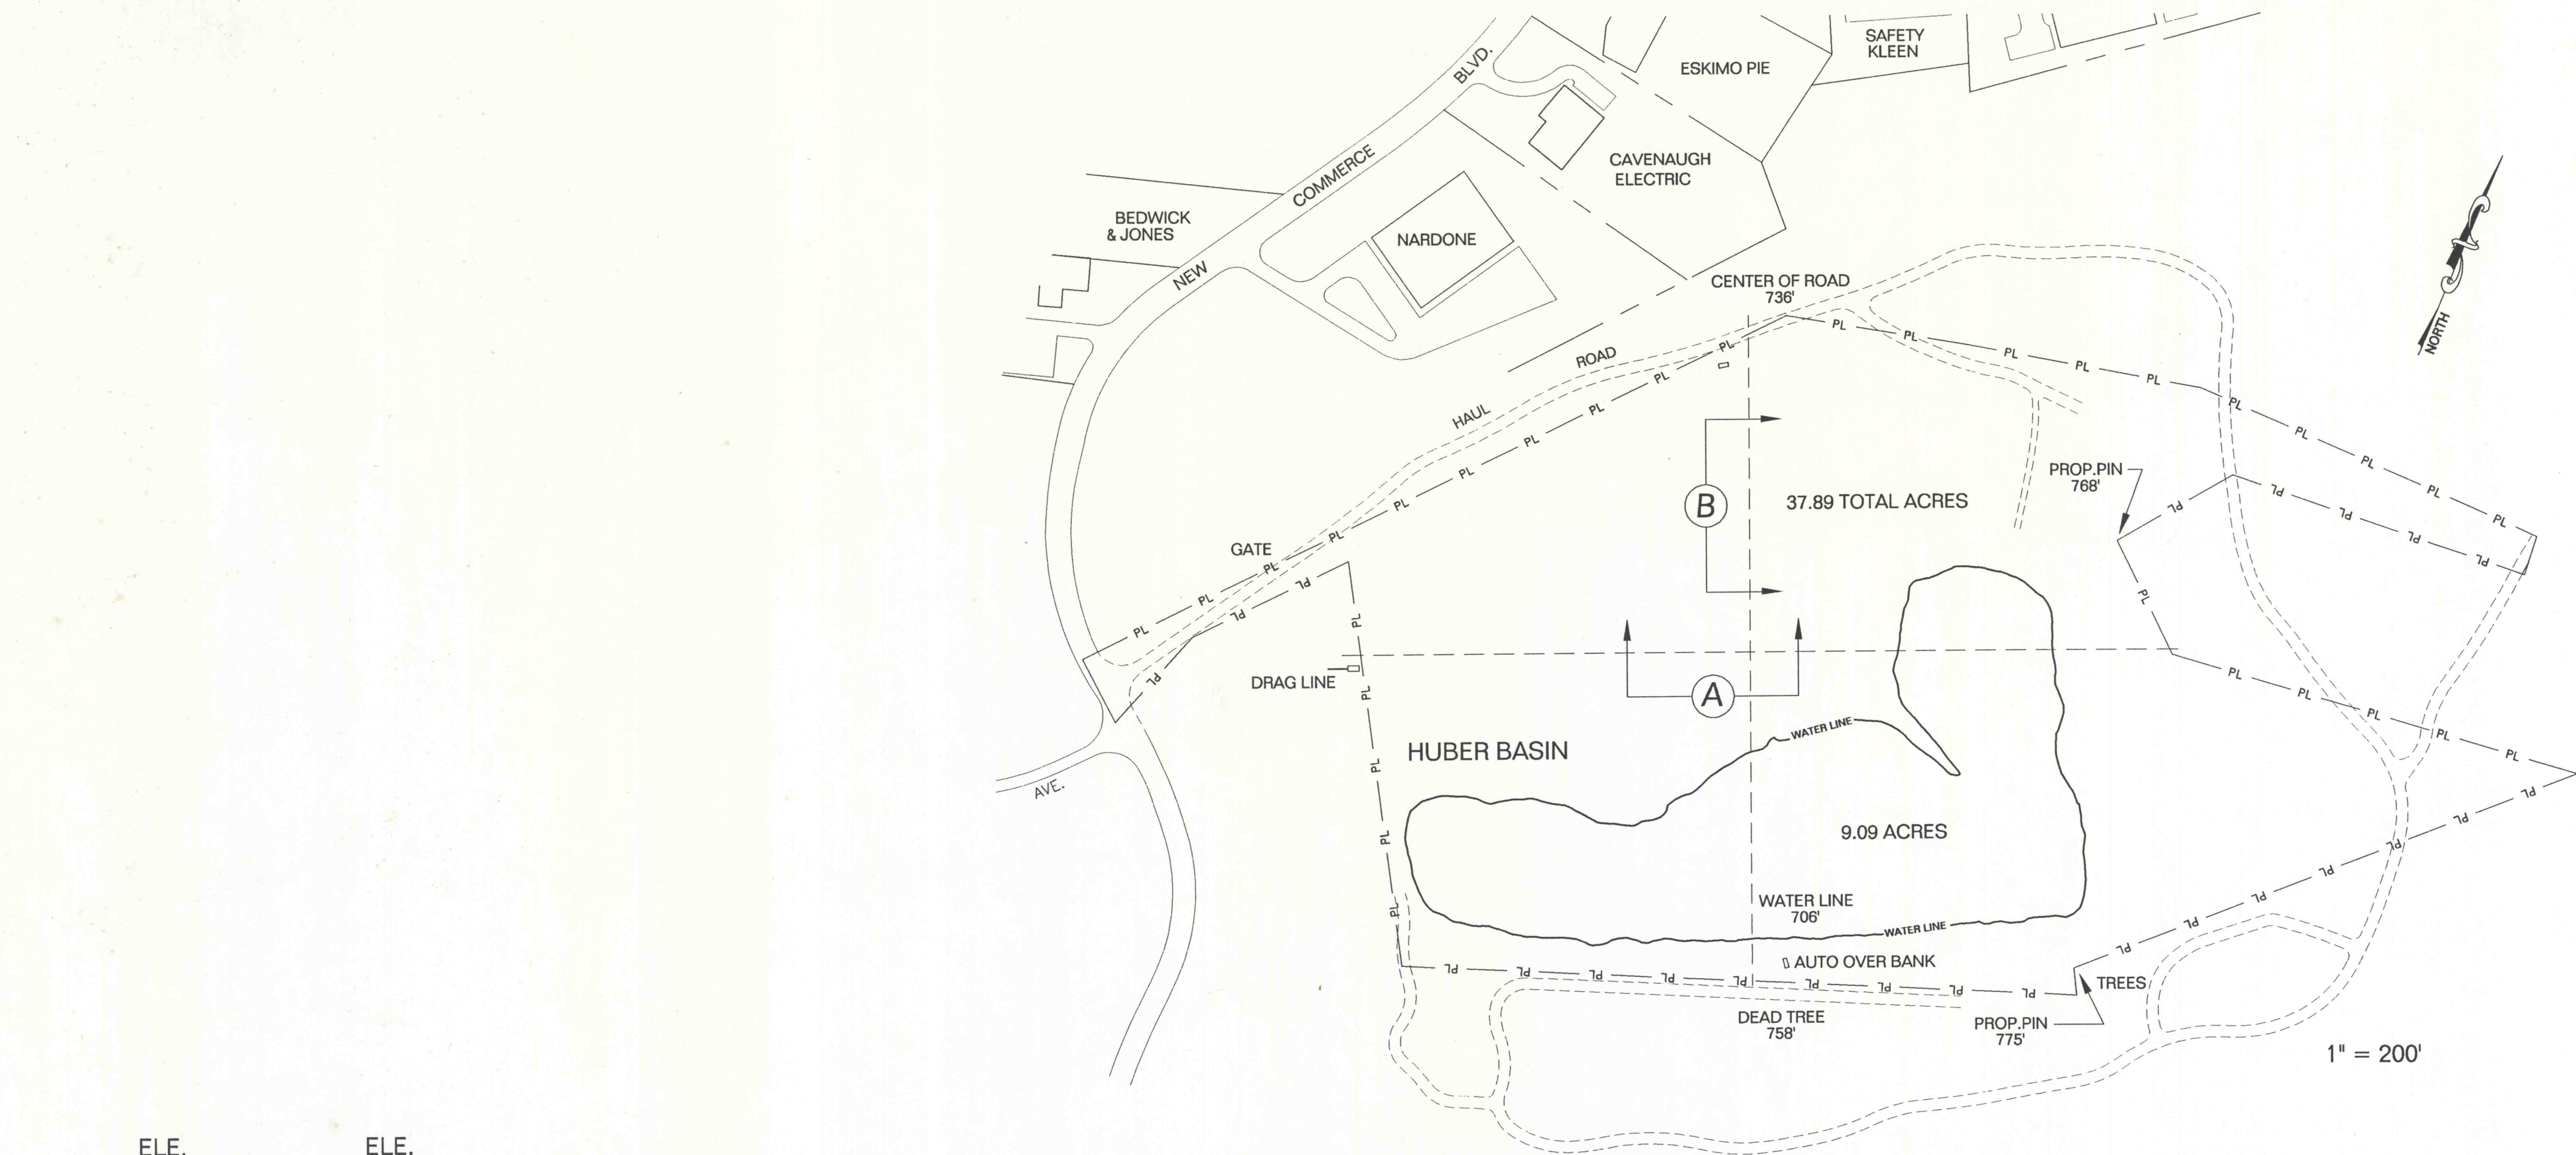


HUBER SITE PLAN ELEVATIONS.DWG

| REVISIONS  | DATE       |
|------------|------------|
| J. STEEBER | 06-10-1999 |
|            |            |
|            |            |
|            |            |
|            |            |

HUBER BASIN  
HANOVER TOWNSHIP  
LUZERNE COUNTY, PA.