



LEGEND

- EARTHWORK AREA BOUNDARY
- PROPOSED 2FT CONTOUR
- PROPOSED 10FT CONTOUR

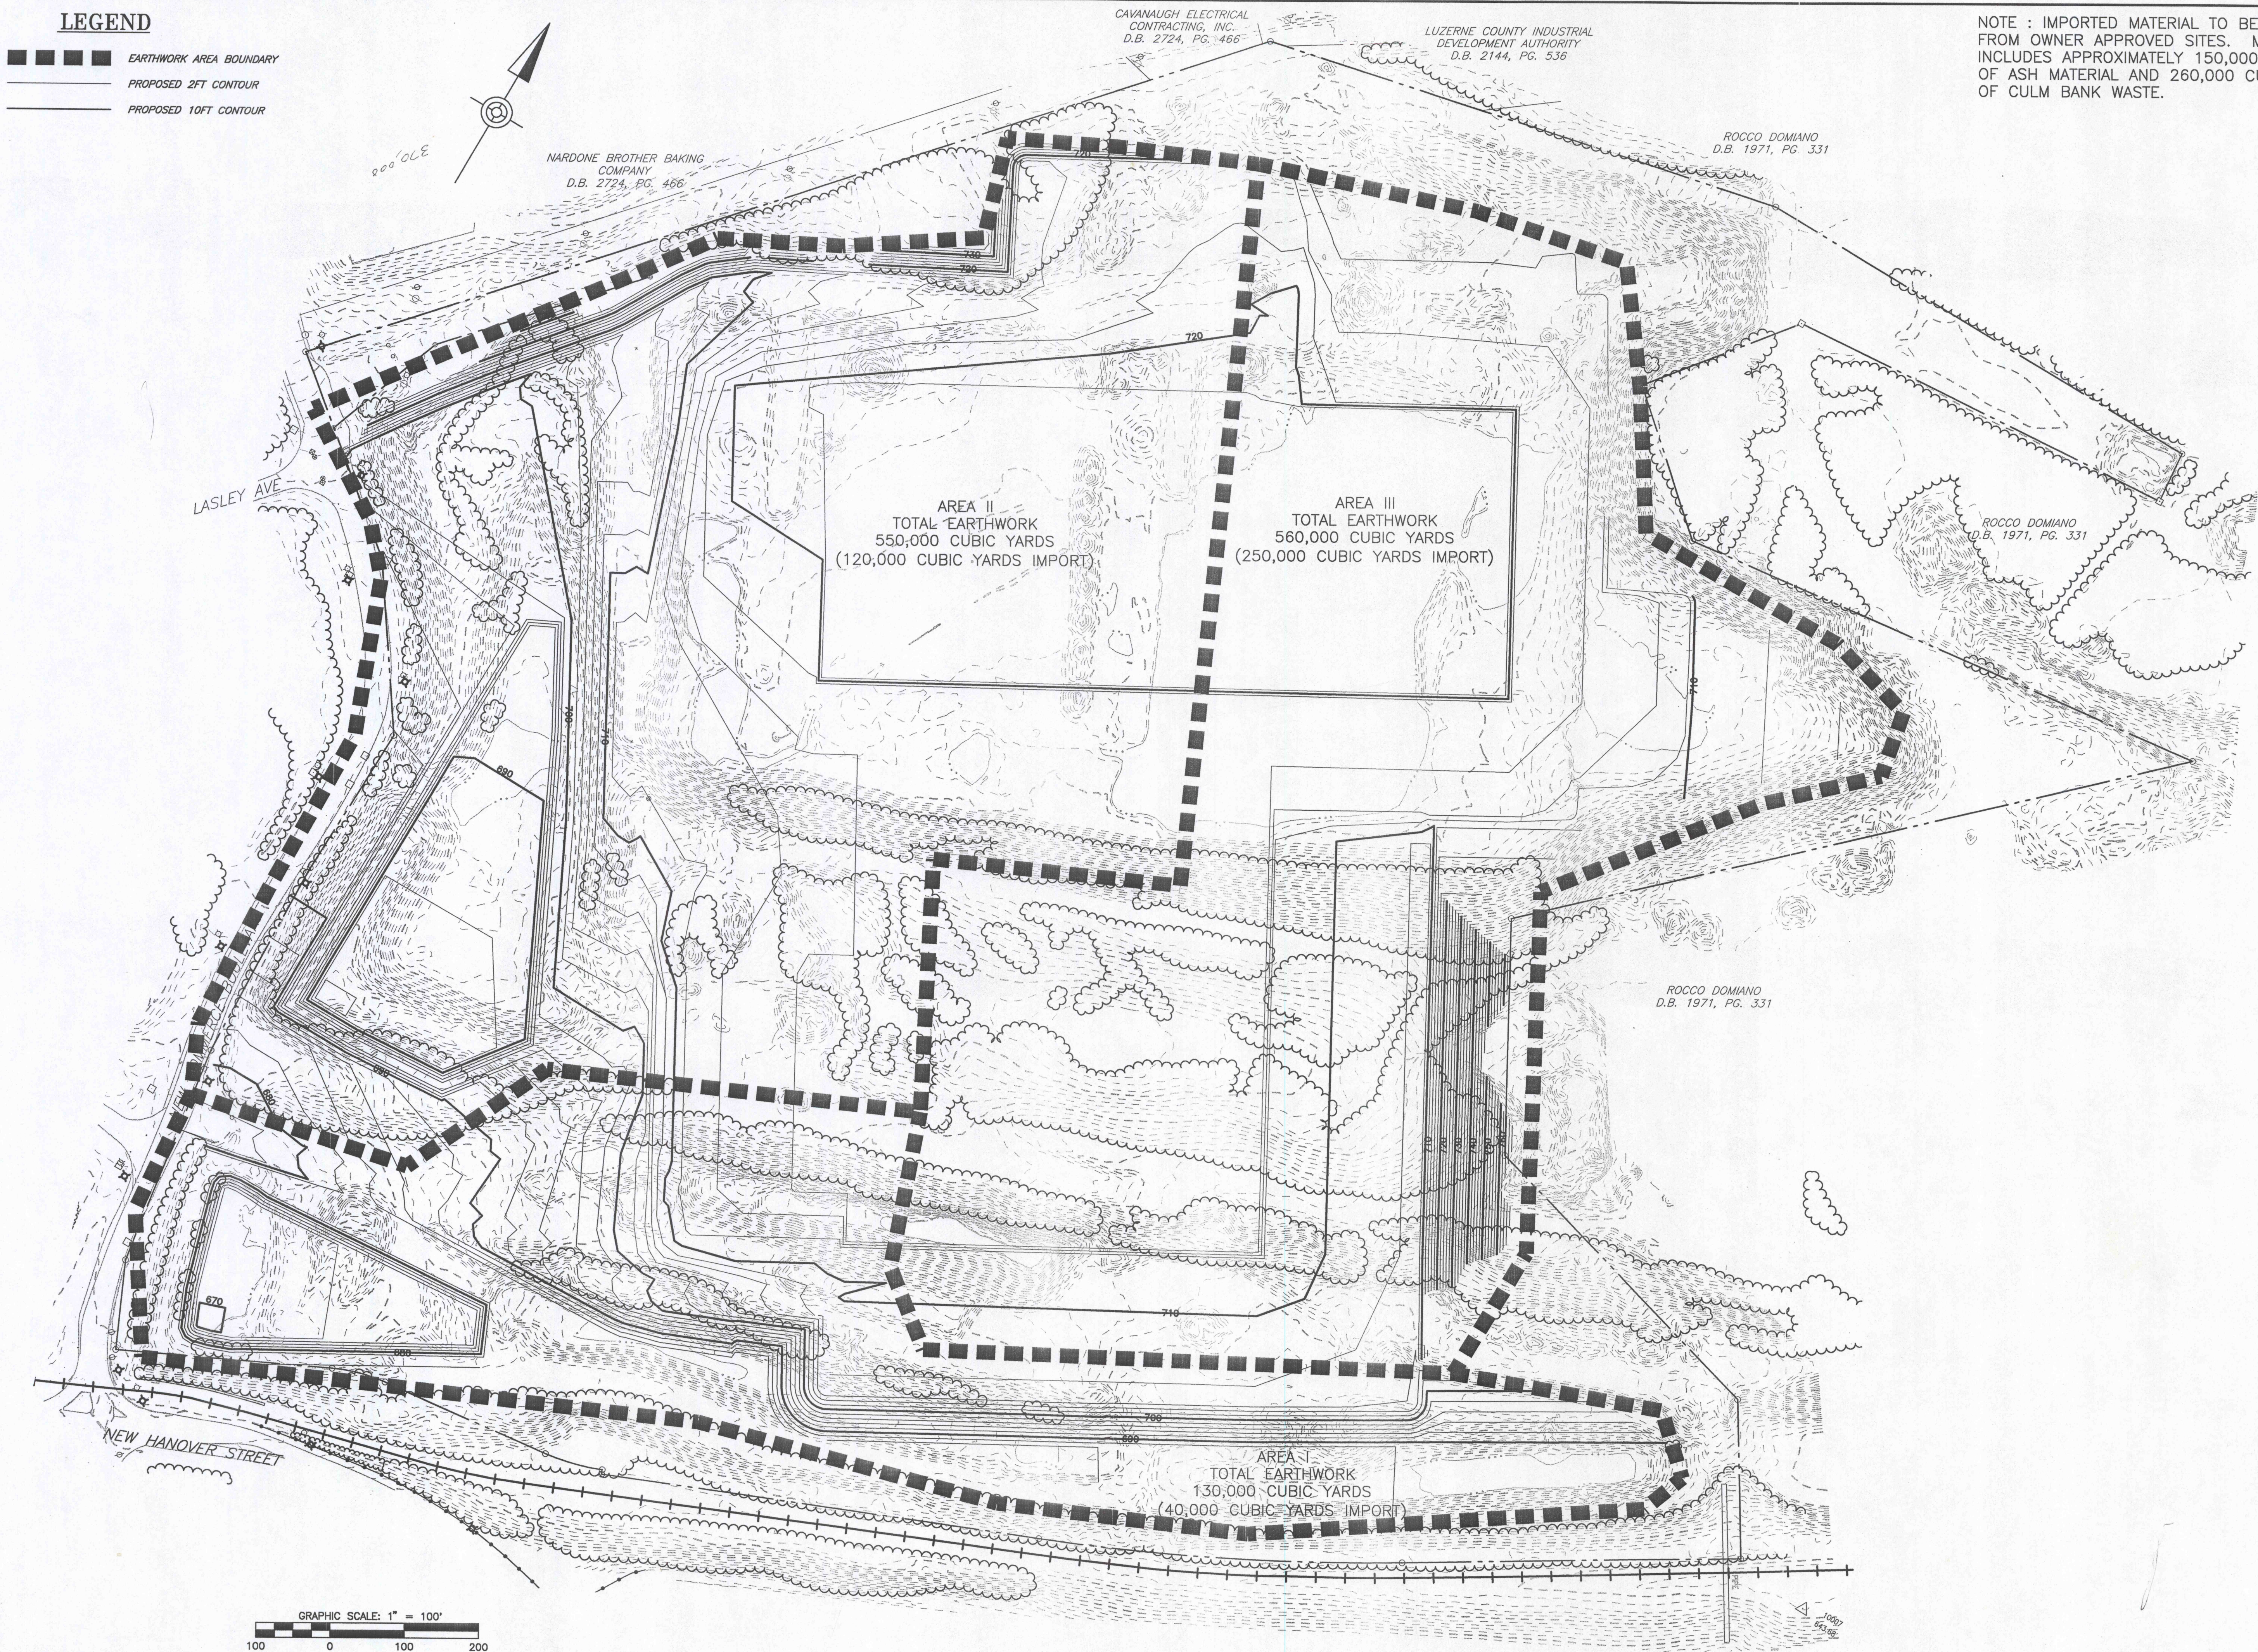

NOTE : IMPORTED MATERIAL TO BE BROUGHT FROM OWNER APPROVED SITES. MATERIAL INCLUDES APPROXIMATELY 150,000 CU. YDS. OF ASH MATERIAL AND 260,000 CU. YDS. OF CULM BANK WASTE.

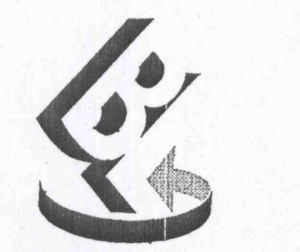

**Borton
Lawson**
ENGINEERING
ARCHITECTURE
www.borton-lawson.com

Northeast Pennsylvania

613 Baltimore Drive
Suite 300
Wilkes-Barre, PA 18702-7903

Voice: 570-821-1999
Fax: 570-821-1990

Lehigh Valley

3893 Adler Place
Suite 100
Bethlehem, PA 18017

Voice: 484-821-0470
Fax: 484-821-0474

REVISIONS

DATE:	DR.BY: JEB
SCALE: AS NOTED	CL.BY:

CONSTRUCTION STAGING PLAN

EARTH CONSERVANCY HUBER III
RECLAMATION PROJECT

PENNSYLVANIA

LUZERNE COUNTY

HANOVER TOWNSHIP

PROJECT NO. 2005-1748-02
DRAWING NO.