


	EARTHWORK AREA BOUNDARY
<u>-10 FT (CUT DEPTH)</u>	CUT CONTOUR
<u>+10 FT (FILL DEPTH)</u>	FILL CONTOUR
	BALANCED CUT/FILL CONTOUR

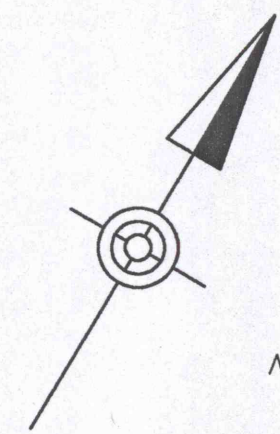

NARDONE BROTHER BAKING
COMPANY
D.B. 2724, PG. 466

CAVANAUGH ELECTRICAL
CONTRACTING, INC.
D.B. 2724, PG. 466


LUZERNE COUNTY INDUSTRIAL
DEVELOPMENT AUTHORITY
D.B. 2144, PG. 536

ROCCO DOMIANO
D.B. 1971, PG. 331

ROCCO DOMIANO
D.B. 1971, PG. 331

ROCCO DOMIANO
D.B. 1971, PG. 331

AREA I
TOTAL EARTHWORK
130,000 CUBIC YARDS
(40,000 CUBIC YARDS IMPORT)

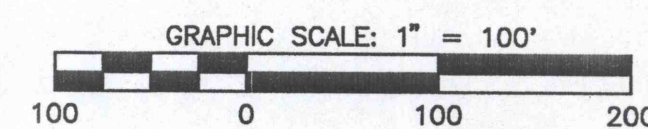ENGINEERING
ARCHITECTURE

www.borton-lawson.com

Northeast Pennsylvania

613 Baltimore Drive
Suite 300
Wilkes-Barre, PA. 18702-7903

Phone: 570-821-1999
Fax: 570-821-1990

high Valley

3893 Adler Place
Suite 100
Pottsville, PA 18017

ice: 484-821-0470
Fax: 484-821-0474

[illegible]

CUT / FILL PLAN

EARTH CONSERVANCY HUBER III
RECLAMATION PROJECT

HANOVER TOWNSHIP LUZERNE COUNTY PENNSYLVANIA

PROJECT NO. 2005-1748-02