


LEGEND

- PROPERTY LINE
- SOIL LINE
- SOIL TYPE
- SLOPE PROTECTION

Mn

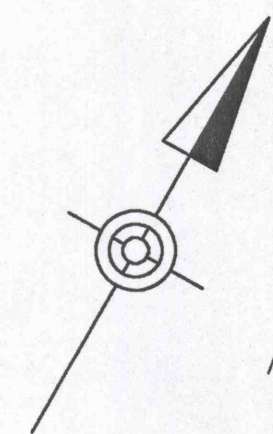

NARDONE BROTHER BAKING COMPANY
D.B. 2724, PG. 466

CAVANAUGH ELECTRICAL CONTRACTING, INC.
D.B. 2724, PG. 466

LUZERNE COUNTY INDUSTRIAL DEVELOPMENT AUTHORITY
D.B. 2144, PG. 536

ROCCO DOMIANO
D.B. 1971, PG. 331



Borton Lawson
ENGINEERING
ARCHITECTURE
www.borton-lawson.com

Northeast Pennsylvania


613 Baltimore Drive
Suite 300
Wilkes-Barre, PA 18702-7903

Voice: 570-821-1999
Fax: 570-821-1990

Lehigh Valley

3893 Adler Place
Suite 100
Bethlehem, PA 18017

Voice: 484-821-0470
Fax: 484-821-0474

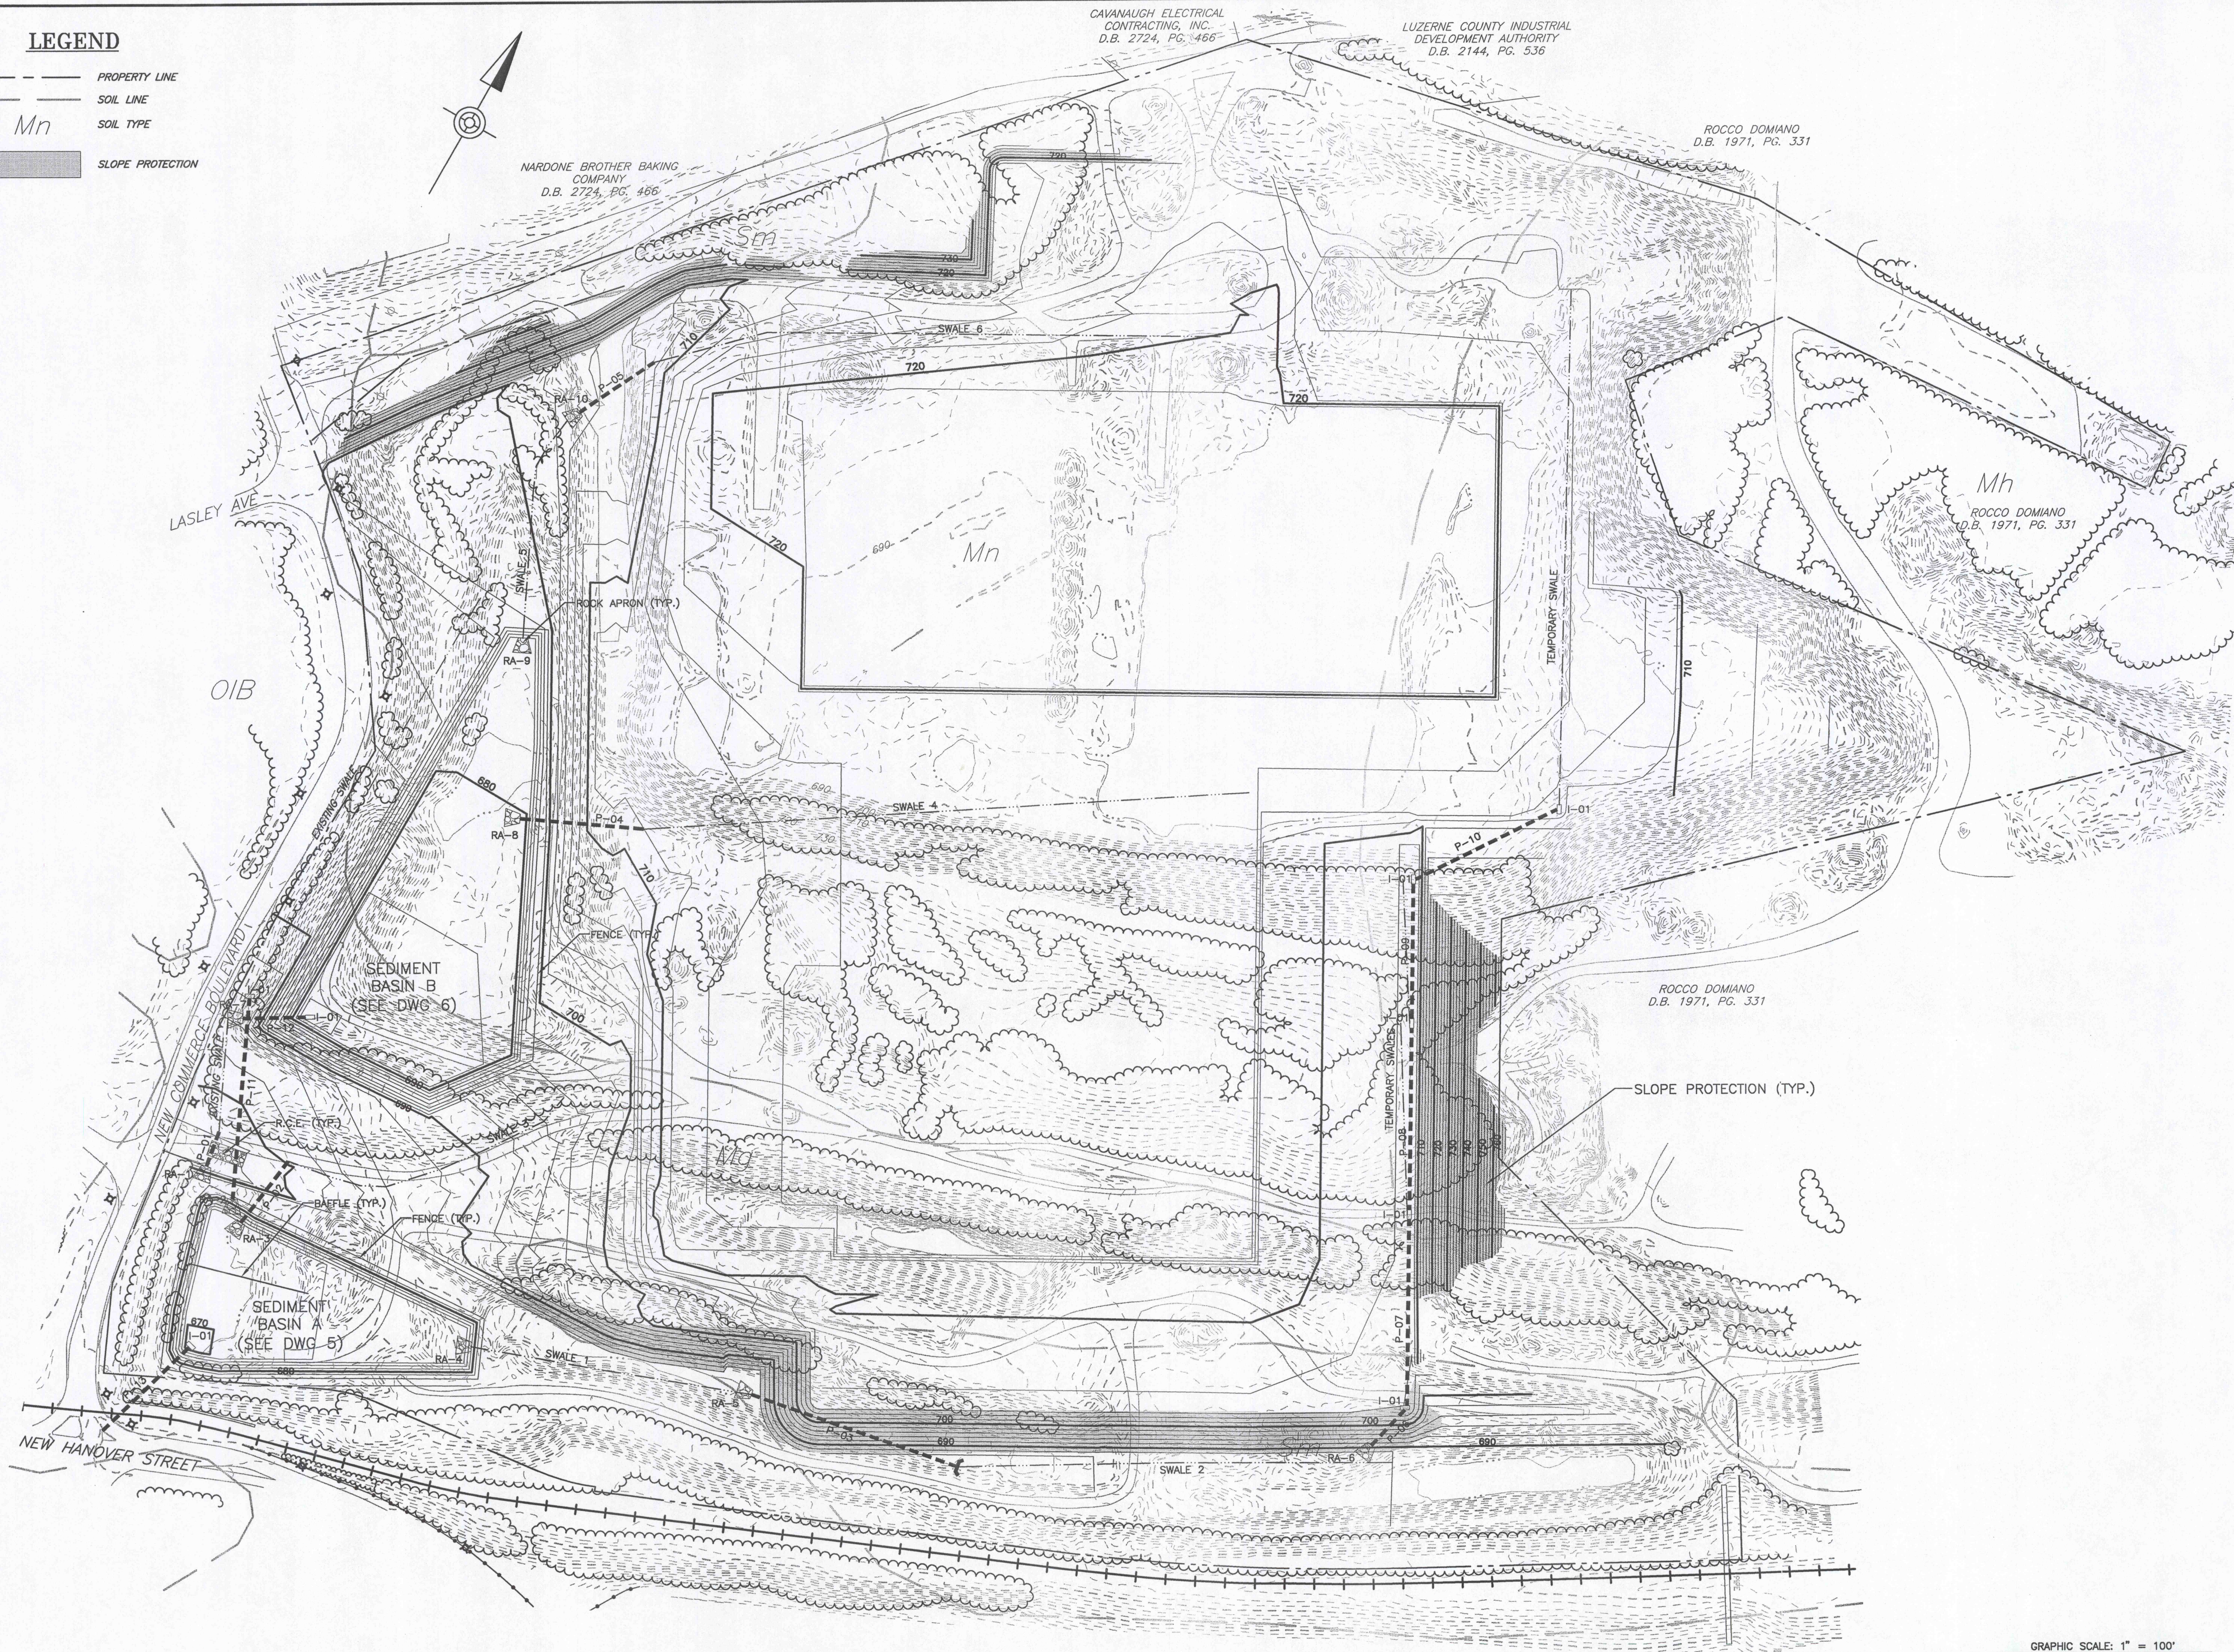

REVISIONS

DATE: DATE
SCALE: AS NOTED
DR BY: KRM
CH BY:

EROSION & SEDIMENT CONTROL PLAN

EARTH CONSERVANCY HUBER III
RECLAMATION PROJECT

PENNSYLVANIA

LUZERNE COUNTY

HANOVER TOWNSHIP

PROJECT NO. 2005-1748-02
DRAWING NO.

7 of 10

GRAPHIC SCALE: 1" = 100'
100 0 100 200