



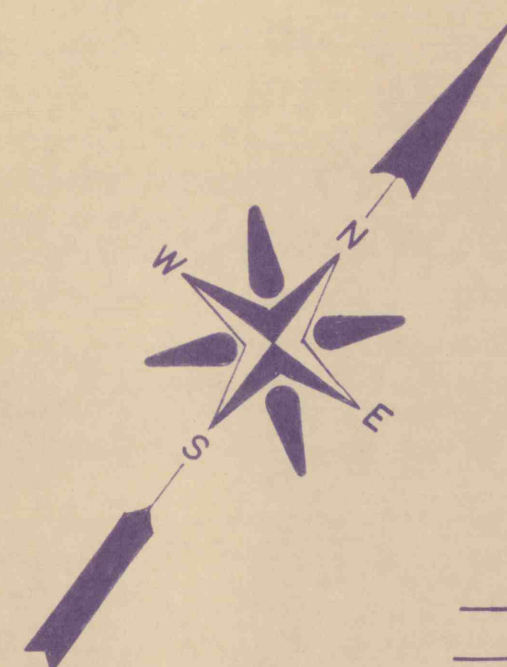

- HEAVY MEDIA, INC. PROPERTY LINE
- EXISTING PERMIT AREA
- PROPOSED PERMIT AREA
- INTERMEDIATE RUNS
- GAS LINES
- SEWER & WATER LINES
- BERMS (Not to scale)
- NUMBERED LOTS ARE KEYED TO EXHIBIT 5
- EXCLUDED AREA (Waivers not yet obtained.)
- BUILDINGS
- FINAL DRAINAGE PATTERN

- 1. Property Lines, Contours and Building Information was Obtained From USGS Maps, Luzerne County Tax Maps and Heavy Media, Inc. Maps.
- 2. Affected Area Consists of All of the Silt Basin.
- 3. Vegetation of Affected Area is as Shown in Module 19.2.

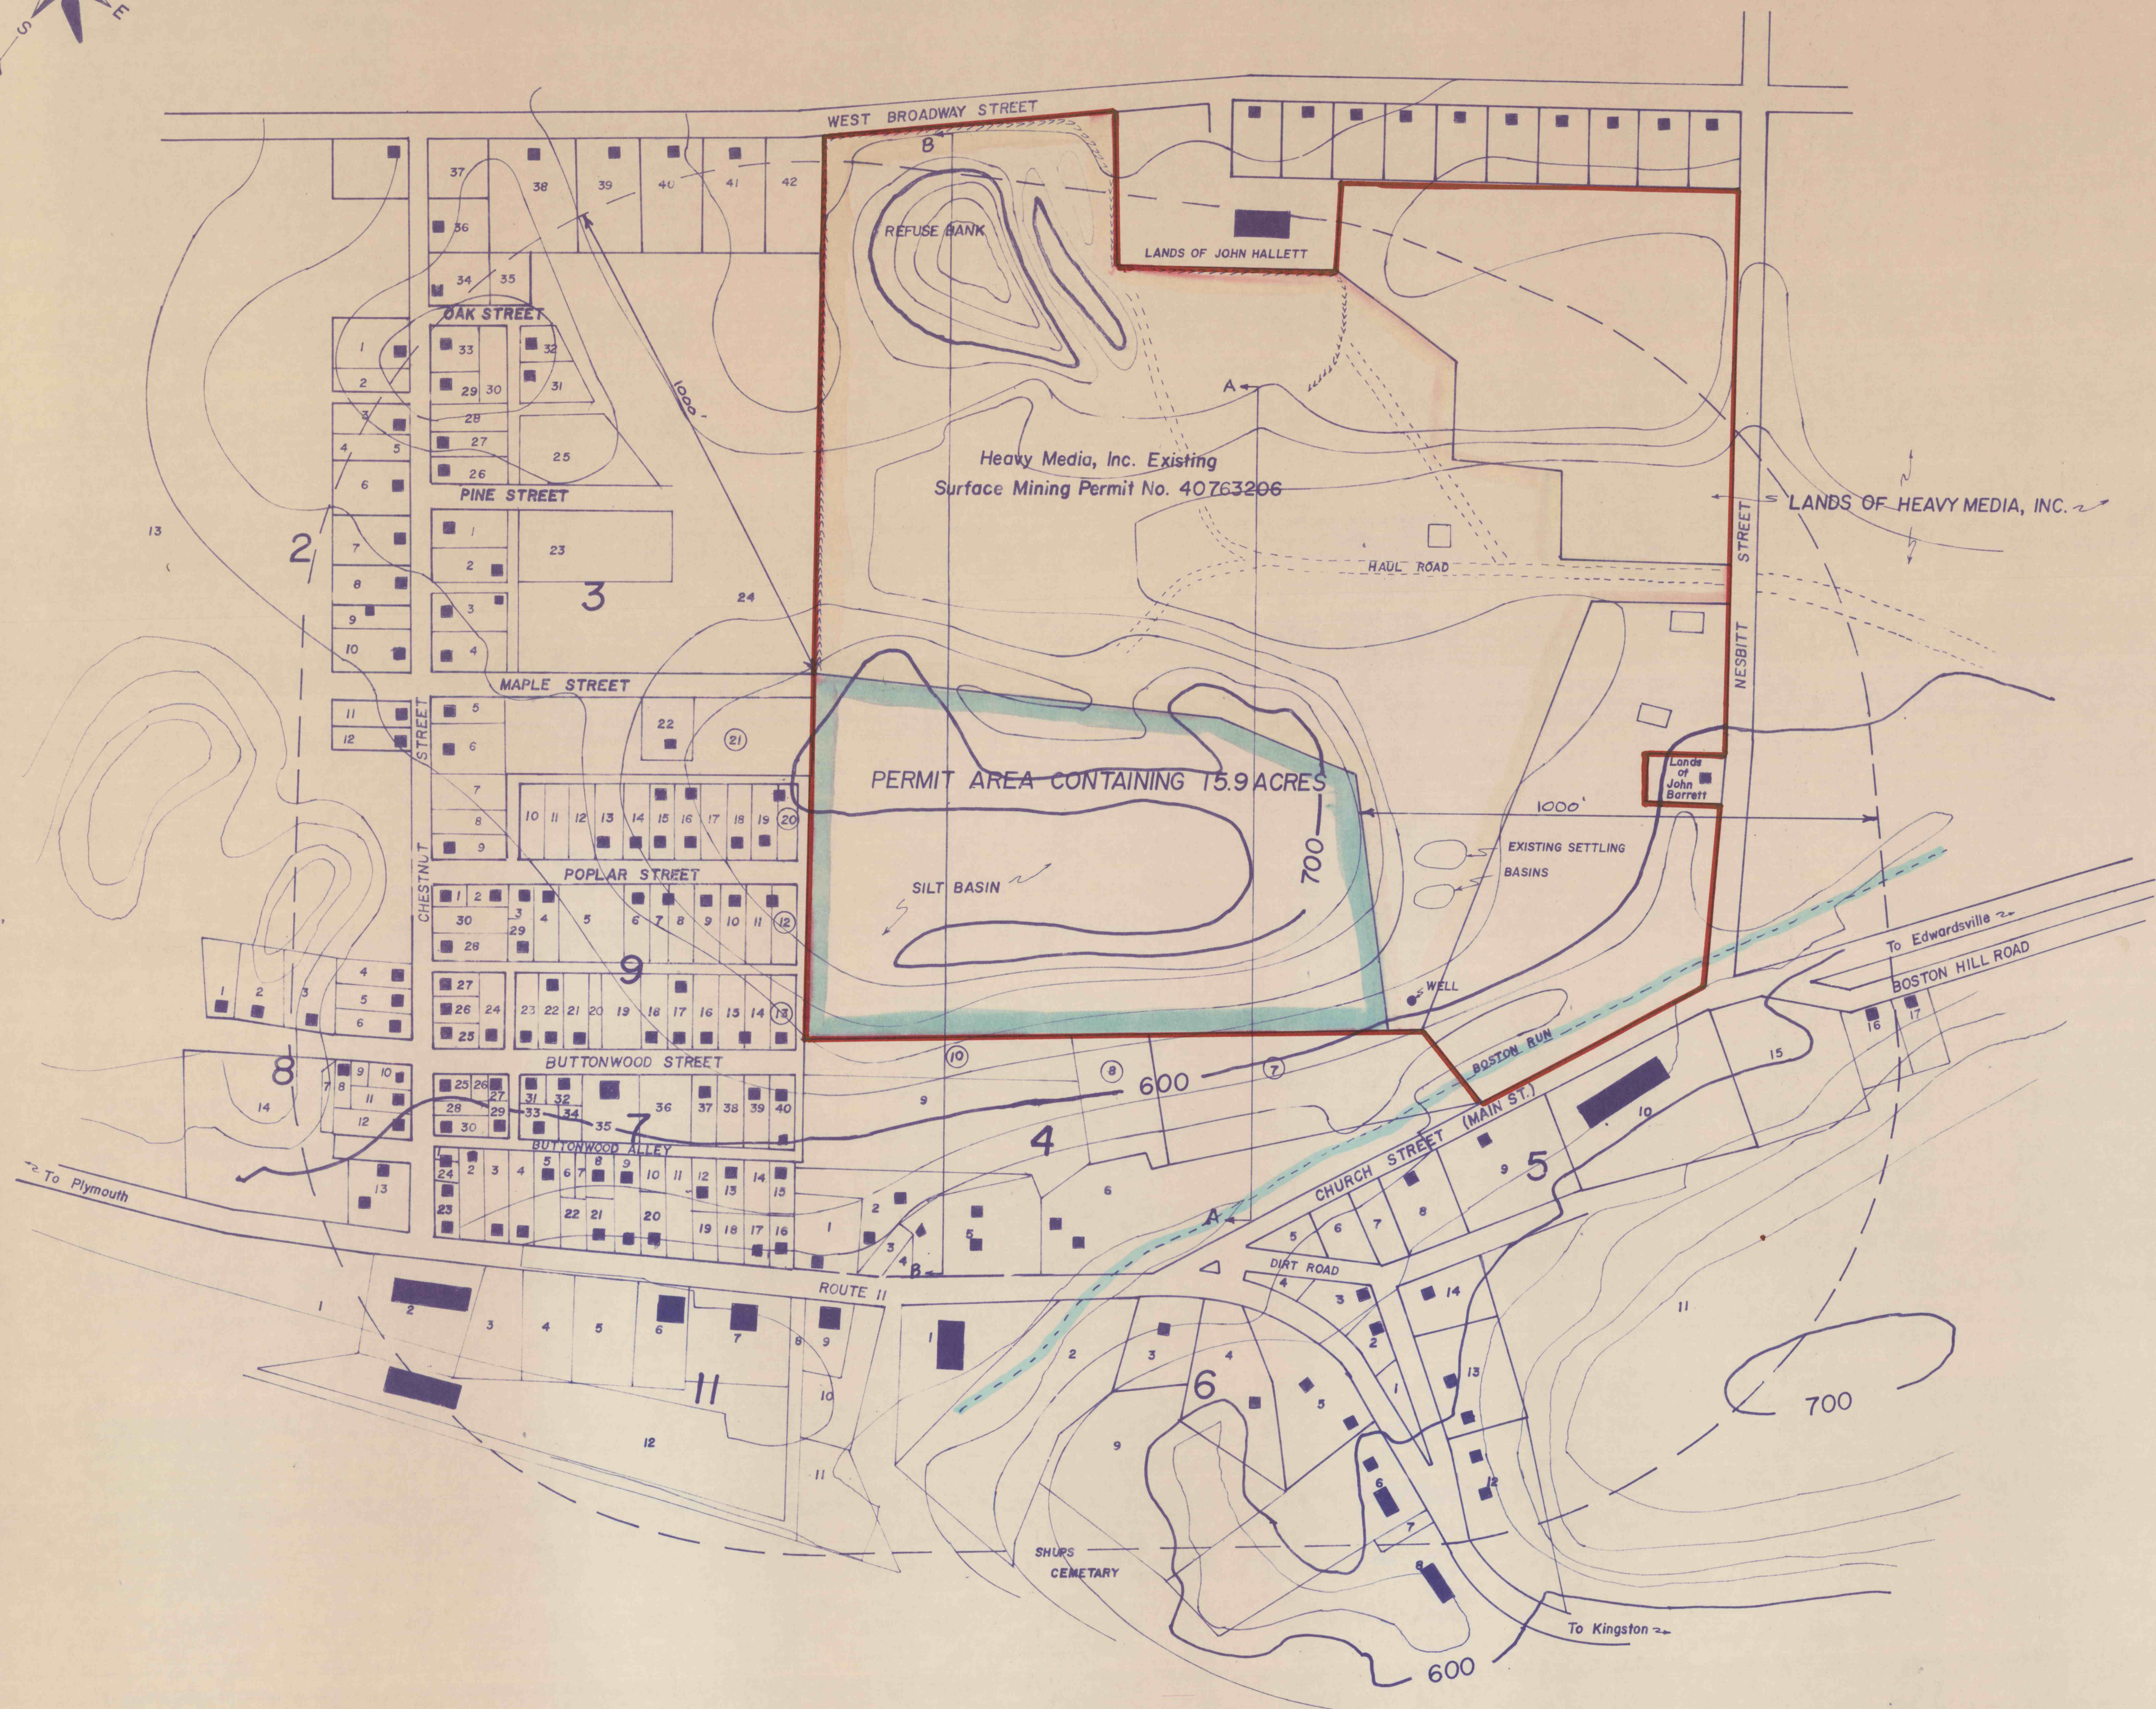

HEAVY MEDIA, INC. LOREE SILT BASIN LARKSVILLE BORO., LUZERNE CO., PA	
MODULE	
DRAWN BY: D. L.	DATE:
REVISED:	SCALE: 1" = 200'
Heavy Media, Inc. P.O. Box 4232A Kingston PA 18704	