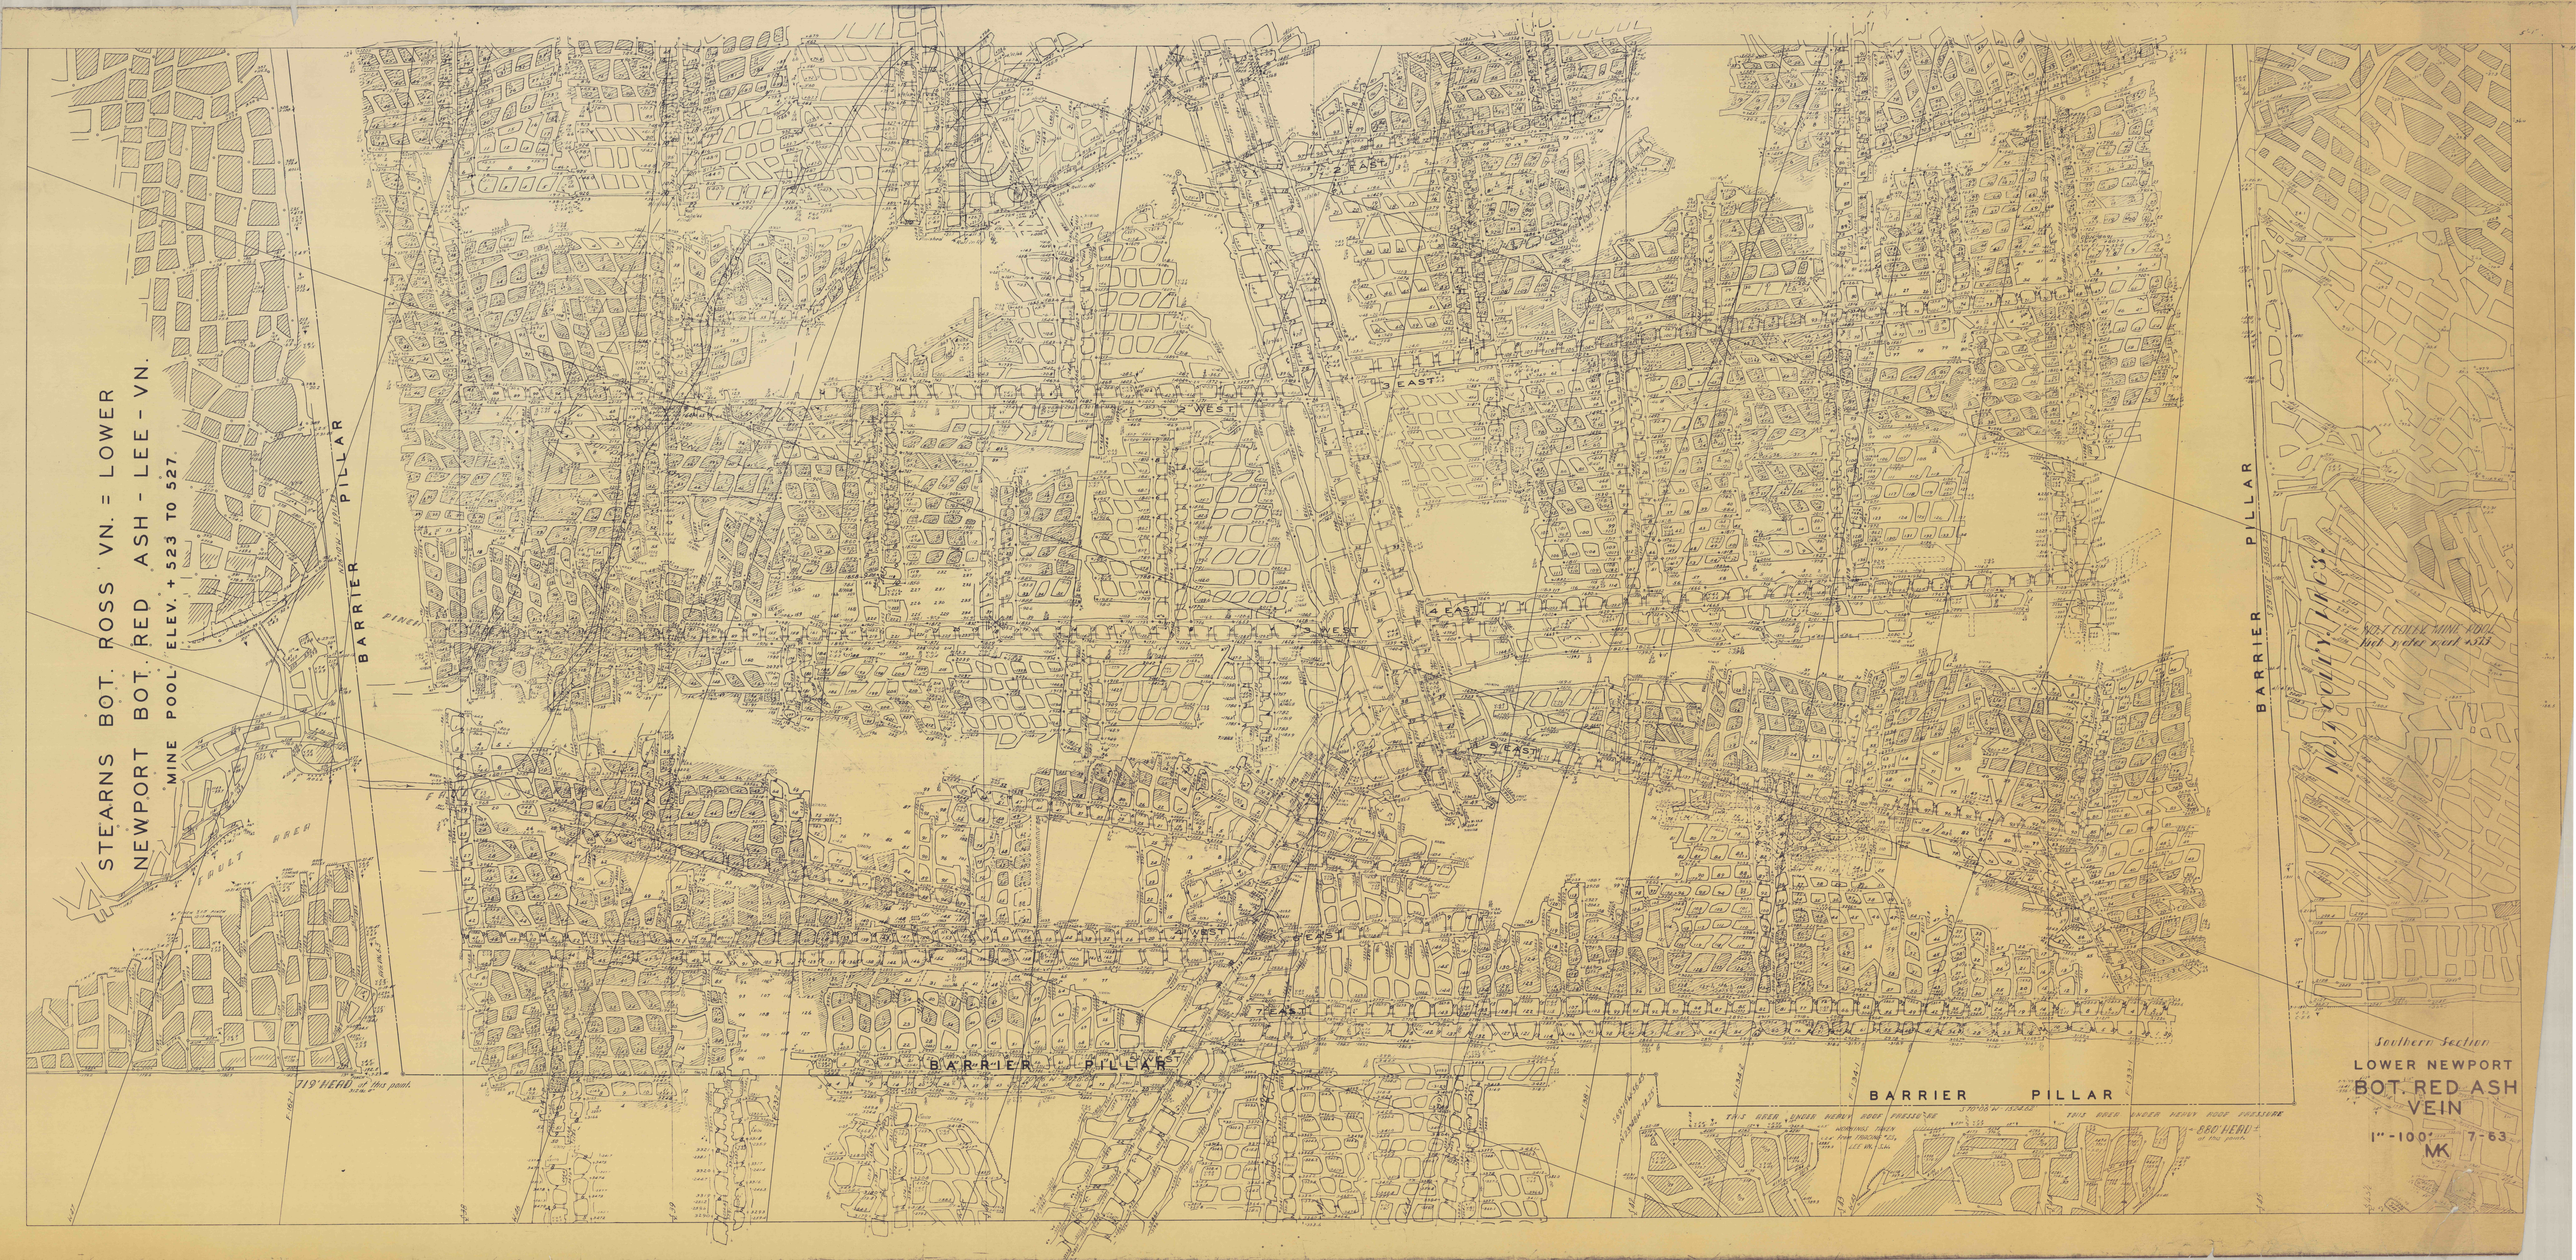

STEARNS BOT. ROSS VN. = LOWER
NEWPORT BOT. RED ASH - LEE - VN.
MINE POOL ELEV. + 523 TO 527.
BARRIER PILLAR
FAULT
719' HEAD at this pool.
2 WEST
3 EAST
4 WEST
5 EAST
6 WEST
7 EAST
BARRIER PILLAR
BARRIER PILLAR
BARRIER PILLAR
Southern Section
LOWER NEWPORT
BOT. RED ASH
VEIN
1" - 100'
7-63
MK