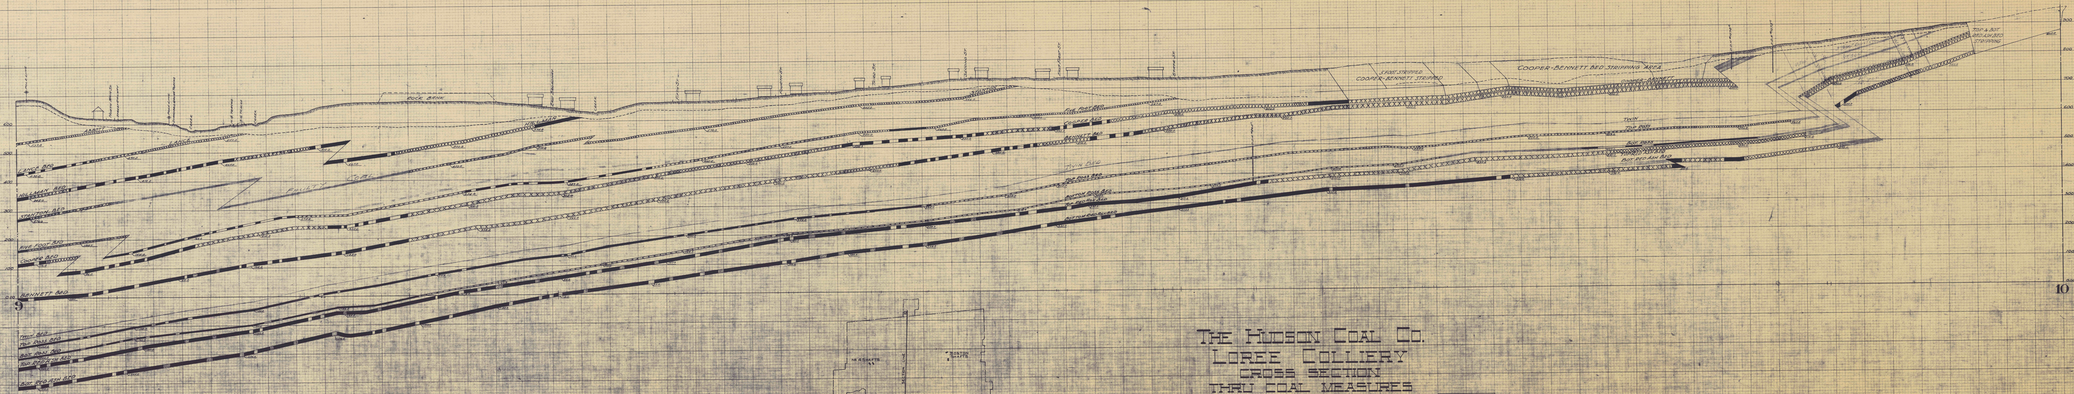

THE HUDSON COAL CO.
LOREE COLLIERY
CROSS SECTION THRU COAL MEASURES

SCALE 1in = 100ft

MINING ENGINEER'S OFFICE ——— NOVEMBER 1928

PROFILES	
9 - 10	N.W.
8 - 7	N.W.
6 - 5	N.W.
4 - 3	N.W.
2 - 1	N.W.

LOREE COLLIERY ——— CROSS SECTION 9-10