


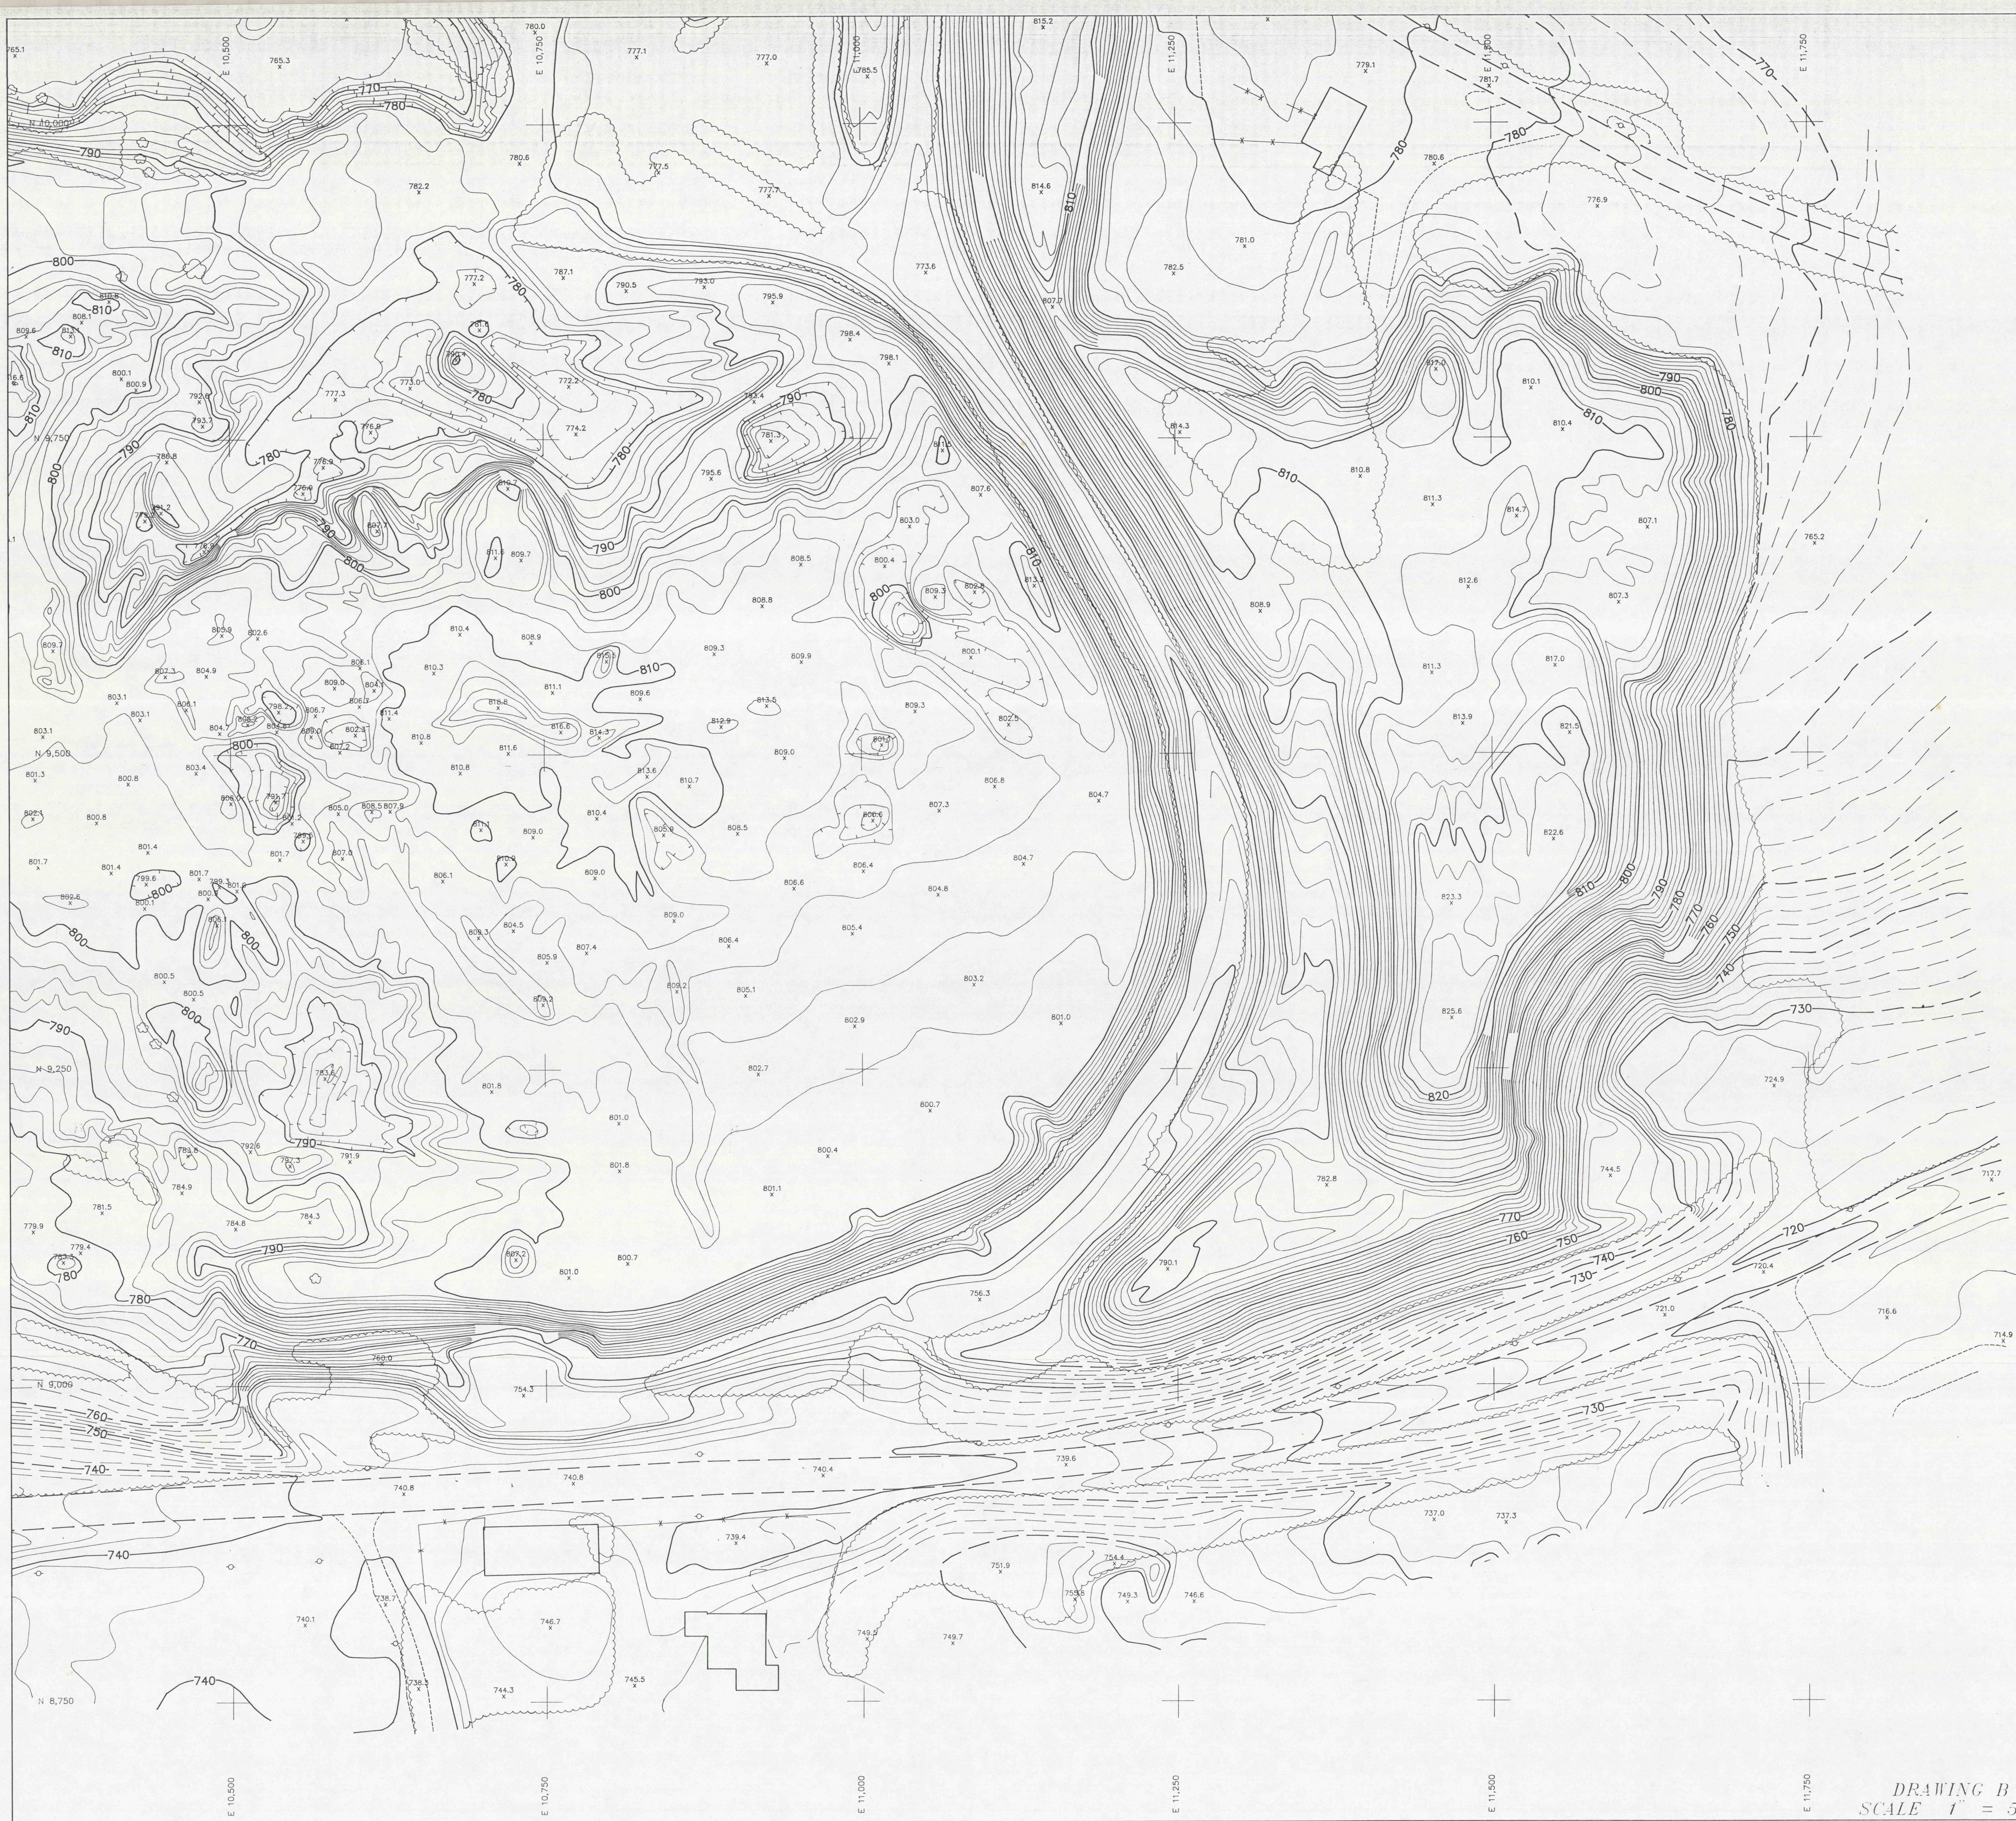

Quad Three Group
Incorporated
Architects • Engineers • Planners
37 North Washington Street, Wilkes-Barre, PA 18701
(717) 824-7851 • (717) 829-4200 • FAX 1-717-829-0302

DRAWING B
SCALE 1" = 50'