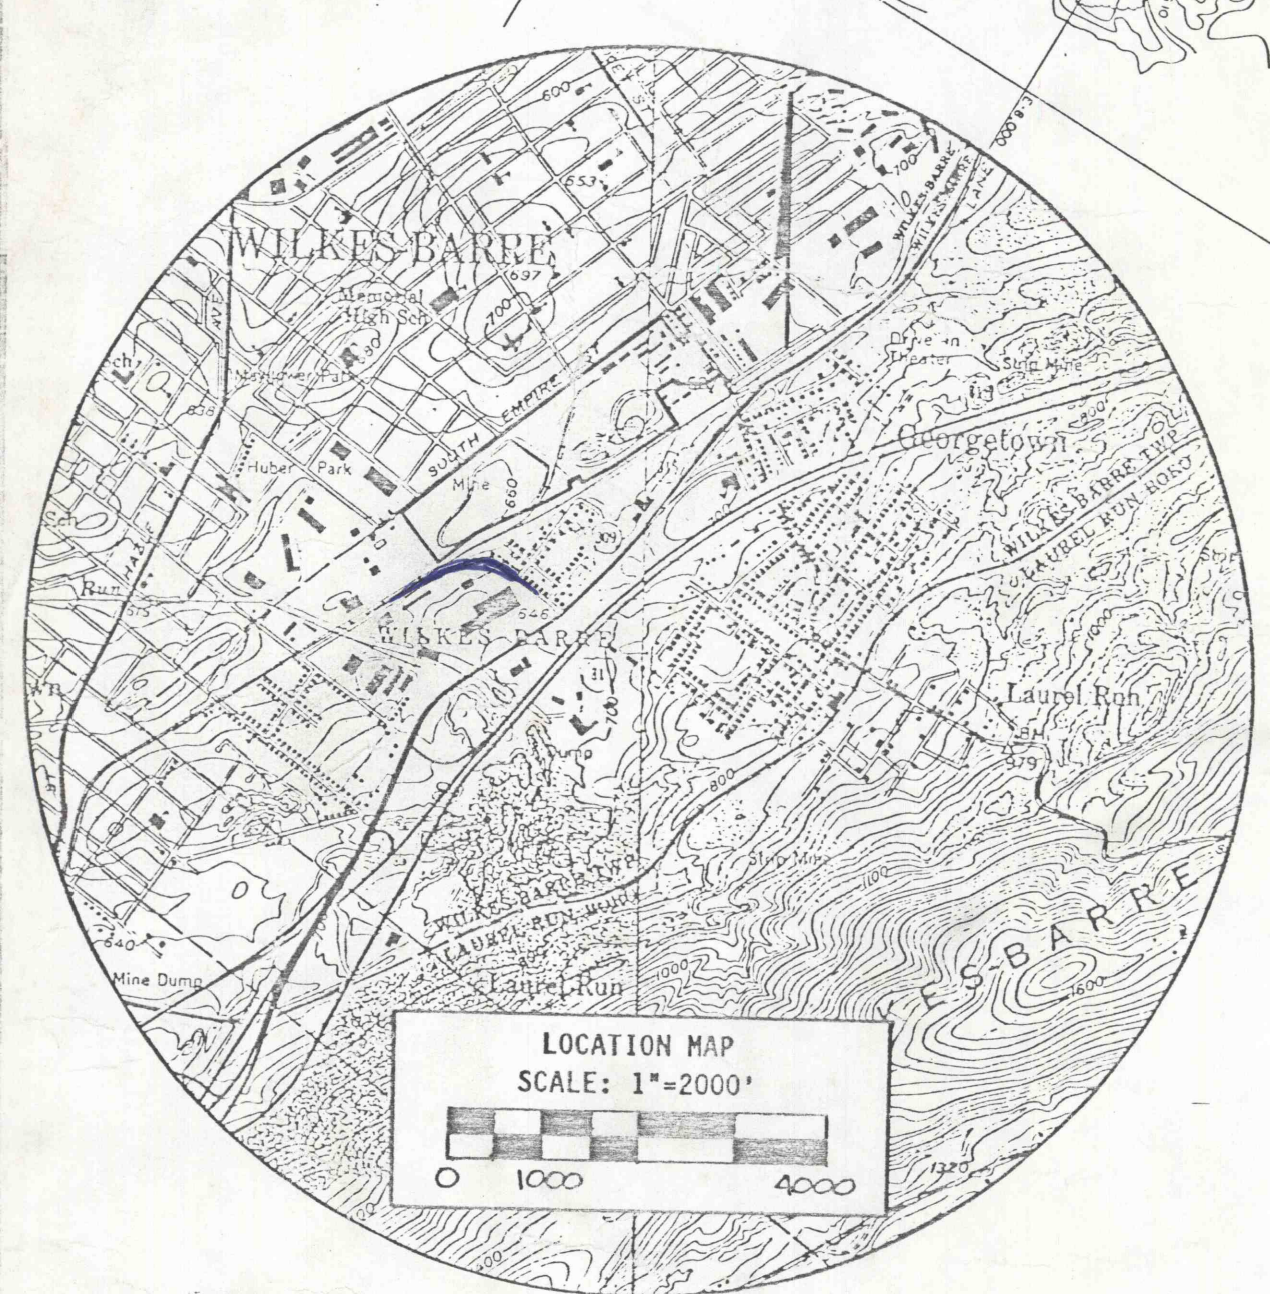
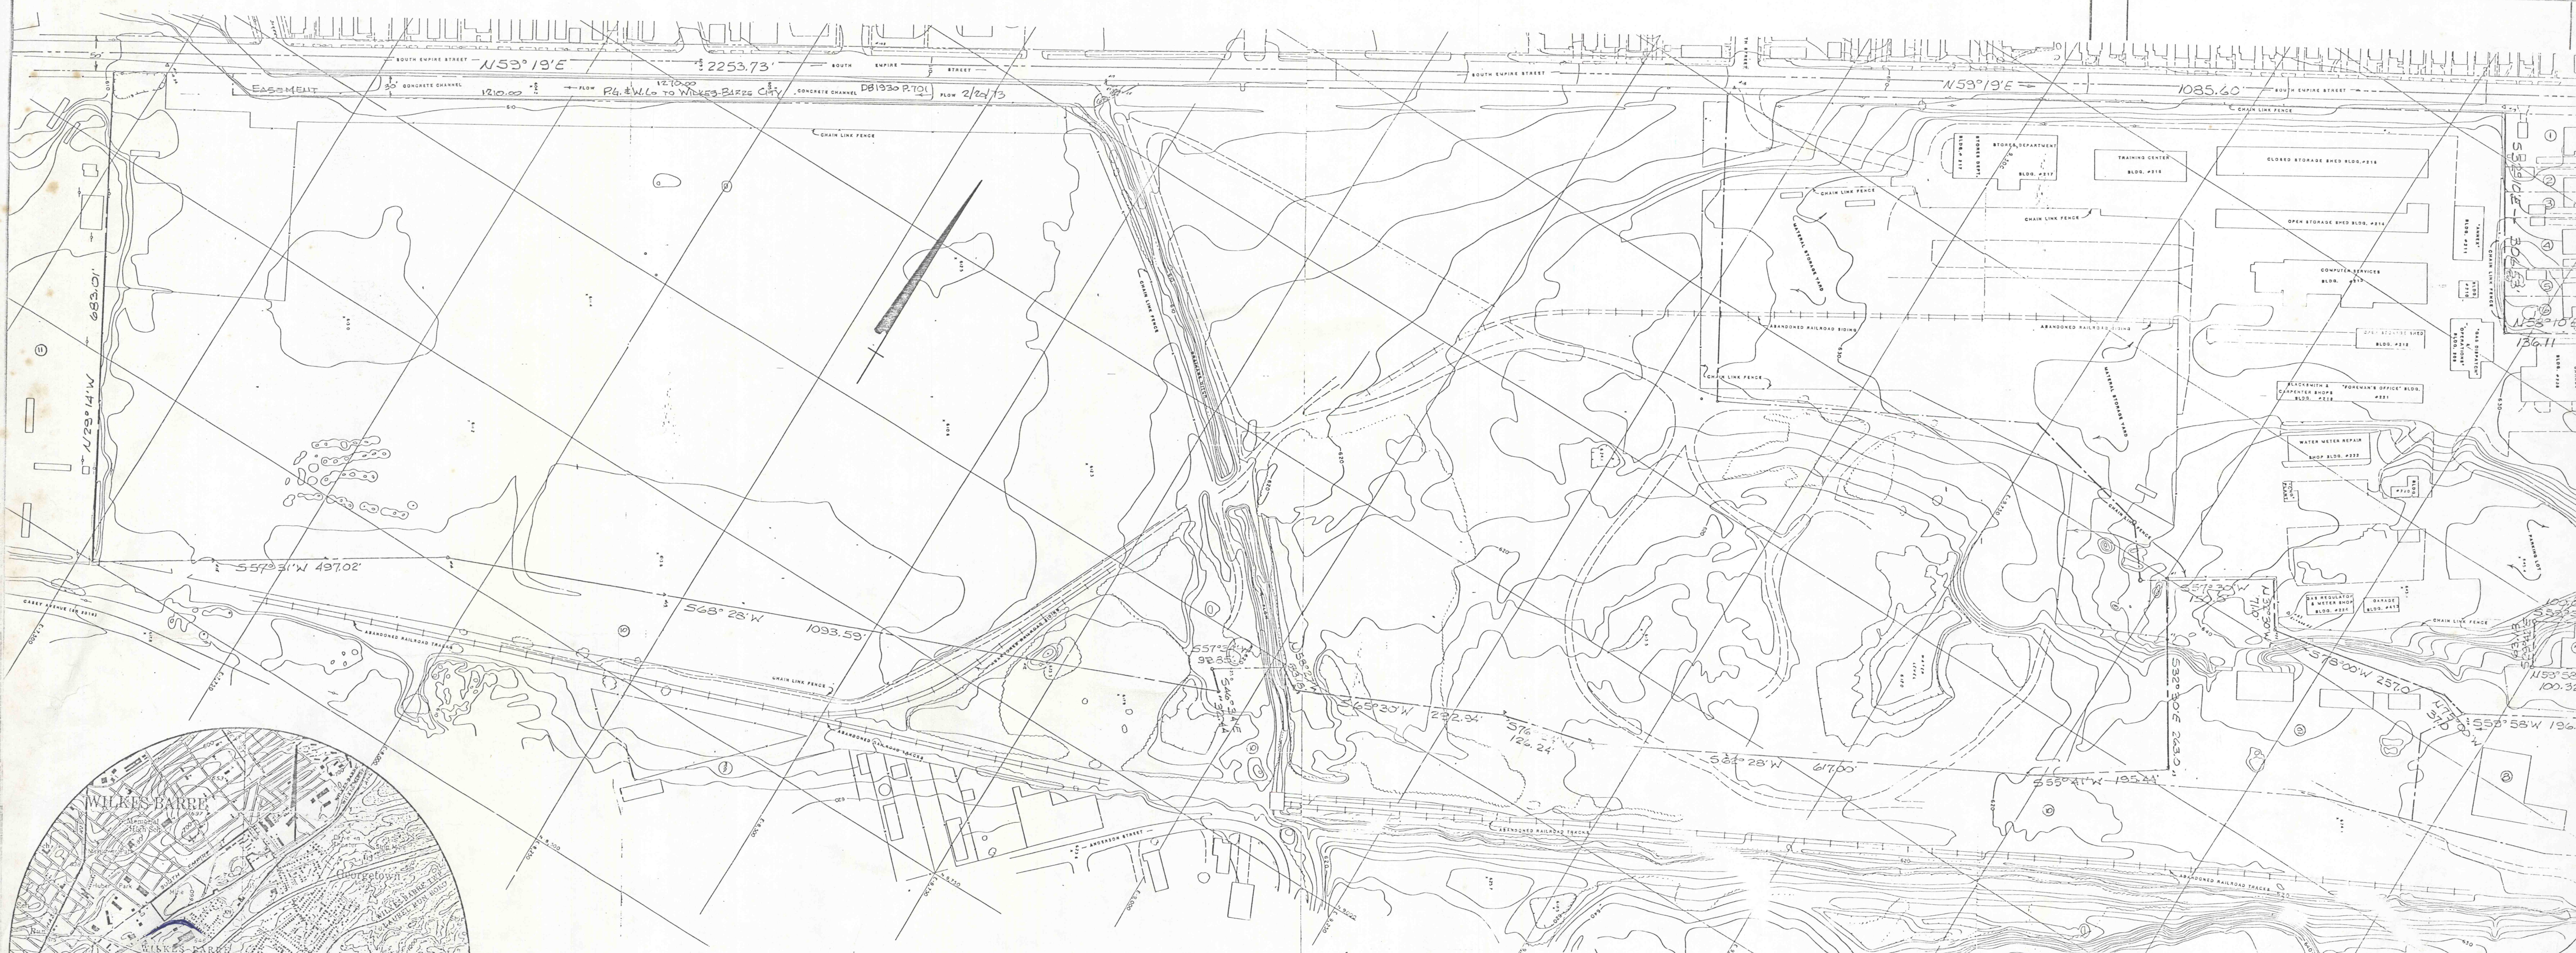


LIST OF ADJOI LAND OWNERS			
PARCEL	OWNER OF RECORD	DEED BOOK/PAGE	DATE OF DEED
1	YOUNGBLOOD, BARBARA	2210/1083	09-02-86
2	KOCHANSKI, VIVIAN	2146/979	11-27-84
3	CARTWRIGHT, FRANK & ROSE	2135/1	01-28-94
4	EVANS, JAMES & ELLEN	2199/732	07-11-86
5	ONDREA, THOM. & JUDITH	1775/942	02-28-73
6	CHRISTIAN, THOM. & PAULINE	1876/1065	01-05-76
7	COONEY, DENNIS	2131/52	04-11-84
8	BARTOLT, MARYLIN	2232/1019	05-01-87
9	BARTOLT, EUGENE	1531/941	09-13-63
10	BARTOLT, MARYLIN	2080/727	09-03-82
11	J.B. POST, CO	1823/146	05-16-74

SURVEYOR'S STATEMENT

I, THE UNDERSIGNED, DO HEREBY STATE THAT I WAS RESPONSIBLE FOR THE PREPARATION OF THIS SUBDIVISION PLAN, REPRESENTING A SURVEY UNDER MY DIRECTION IN SEPTEMBER, 1987. I FURTHER STATE THAT TO THE BEST OF MY KNOWLEDGE, ALL THE REQUIREMENTS OF THE WILKES-BARRE TOWNSHIP SUBDIVISION AND LAND DEVELOPMENT ORDINANCES HAVE BEEN MET.

ROBERT W. LAMSON, P.L.S.
PROFESSIONAL LAND SURVEYOR
No. 33613-E

OWNERSHIP STATEMENT

THE UNDERSIGNED DOES HEREBY CERTIFY THAT PENNSYLVANIA GAS AND WATER COMPANY IS THE RECORD OWNER OF THE LAND SHOWN ON THIS SUBDIVISION PLAN, AND THAT THEY DO HEREBY CONSENT TO THE SUBDIVISION OF SAID LAND IN THE MANNER SHOWN HEREON.

G. M. BEH
MANAGER, PROPERTY MANAGEMENT DEPARTMENT
PENNSYLVANIA GAS AND WATER COMPANY

THE ABOVE NOTED HAVE BEEN SHOWN AND SUBSCRIBED BEFORE ME THIS _____ DAY OF _____, 1990.

NOTARY PUBLIC
My Commission Expires _____

PENNSYLVANIA GAS AND WATER COMPANY
WILKES BARRE, PENNSYLVANIA

FINAL SUBDIVISION REVIEW
LUZERNE COUNTY PLANNING COMMISSION
FINAL REVIEW BY THE LUZERNE COUNTY PLANNING COMMISSION THIS _____ DAY OF _____, 1990.

FINAL SUBDIVISION APPROVAL
WILKES-BARRE TOWNSHIP PLANNING COMMISSION
FINAL APPROVAL BY THE WILKES-BARRE TOWNSHIP PLANNING COMMISSION THIS _____ DAY OF _____, 1990.

CHAIRMAN
SECRETARY