


WESTERN MIDDLE COAL FIELD
 SECTION THRU N° 9 DRIFT & T1 TUNNEL
 COLONIAL COLLIERY CORPORATION
 SCALE: 1"=100 FT. AUG-25-1942
 MT. CARMEL TOWNSHIP
 NORTHUMBERLAND COUNTY,
 12 SHAMOKIN, PENNA., DISTRICT.

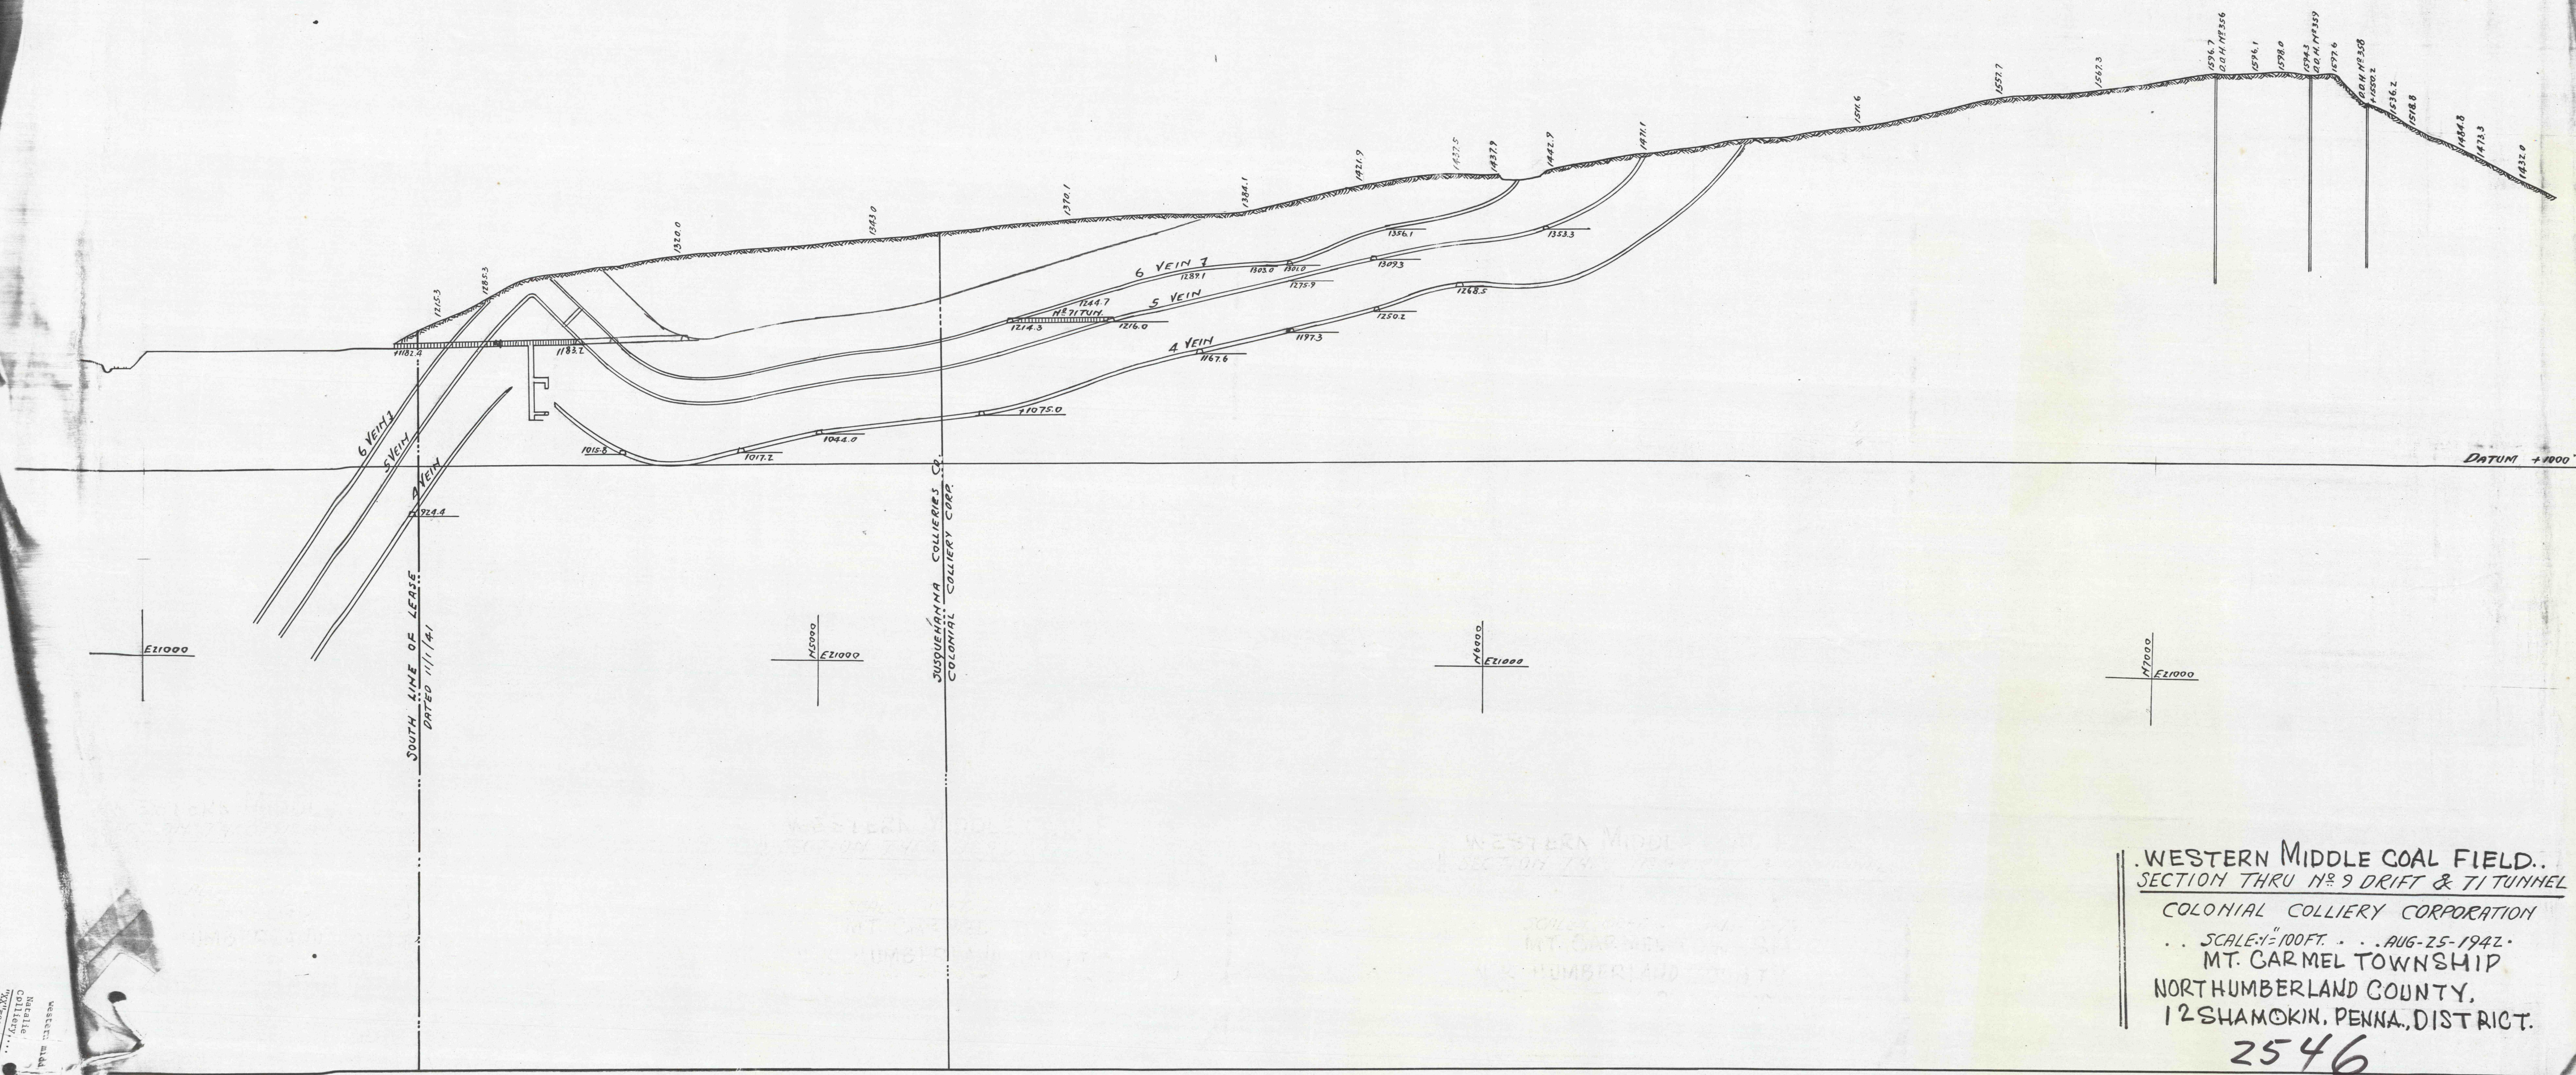

WESTERN MIDDLE COAL FIELD.
 SECTION THRU N° 9 DRIFT & T1 TUNNEL
 COLONIAL COLLIERY CORPORATION
 SCALE: 1"=100 FT. AUG-25-1942
 MT. CARMEL TOWNSHIP
 NORTHUMBERLAND COUNTY,
 12 SHAMOKIN, PENNA., DISTRICT.

2546