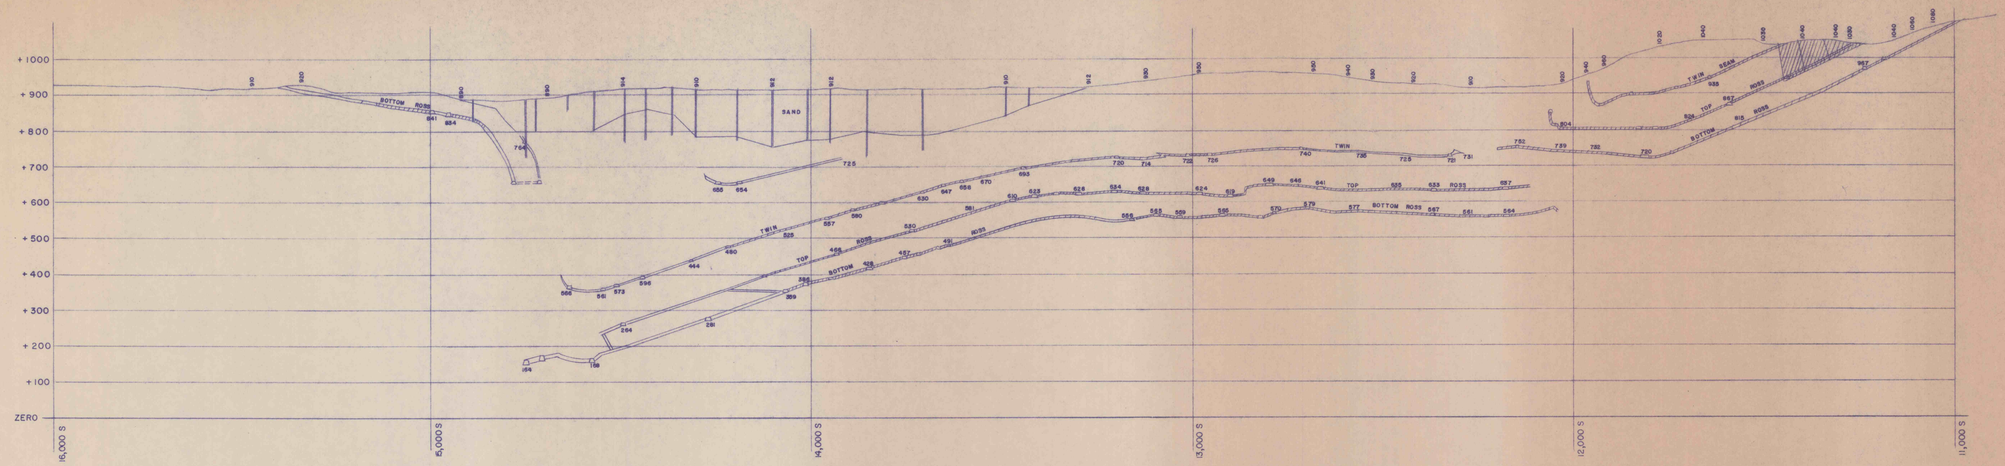

SECTION LINE 6+00

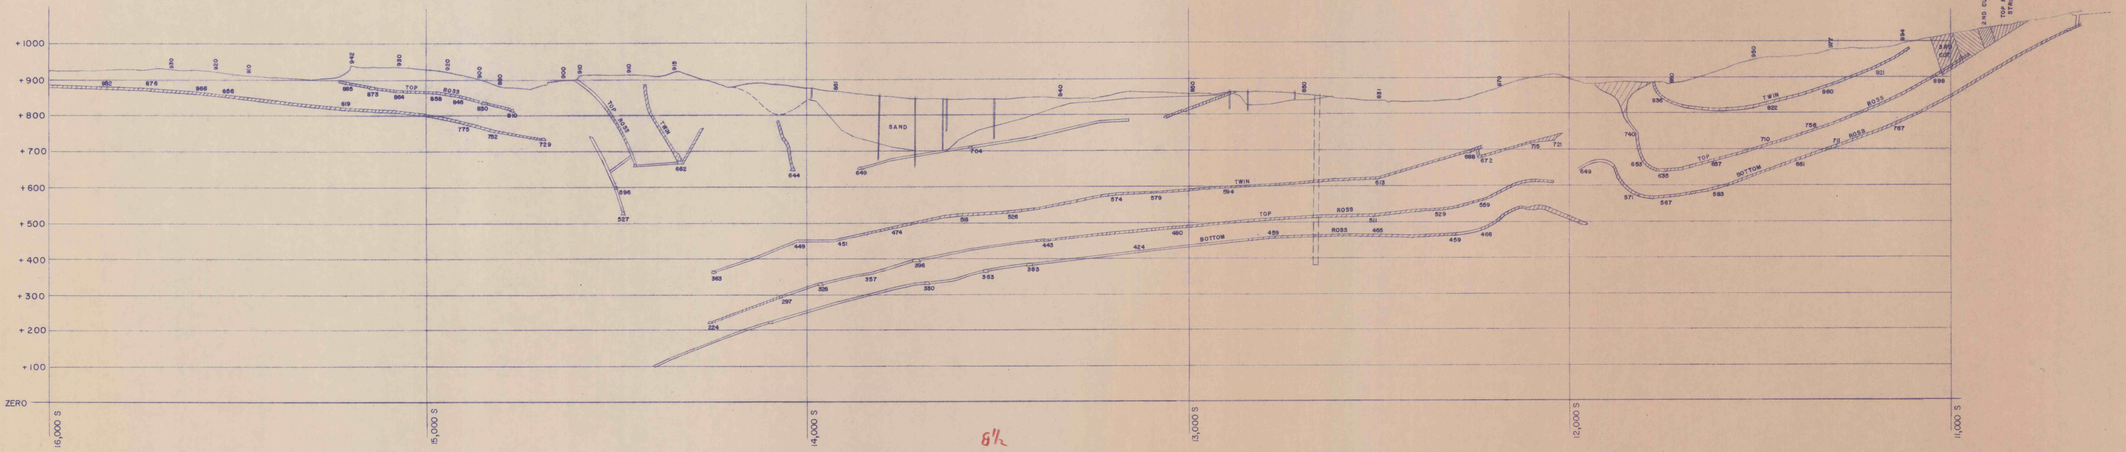

SECTION LINE 8+500

REVISION	DATE	DESCRIPTION	BY

WJP Engineers
Pottsville, PA 17901
Telephone (717) 622-4550

DATE
SCALE
DRAWN BY
APPROVED BY
DRAWING NO.
SHEET NO.

PRECISION ART & PHOTO · BERWICK, PA.